


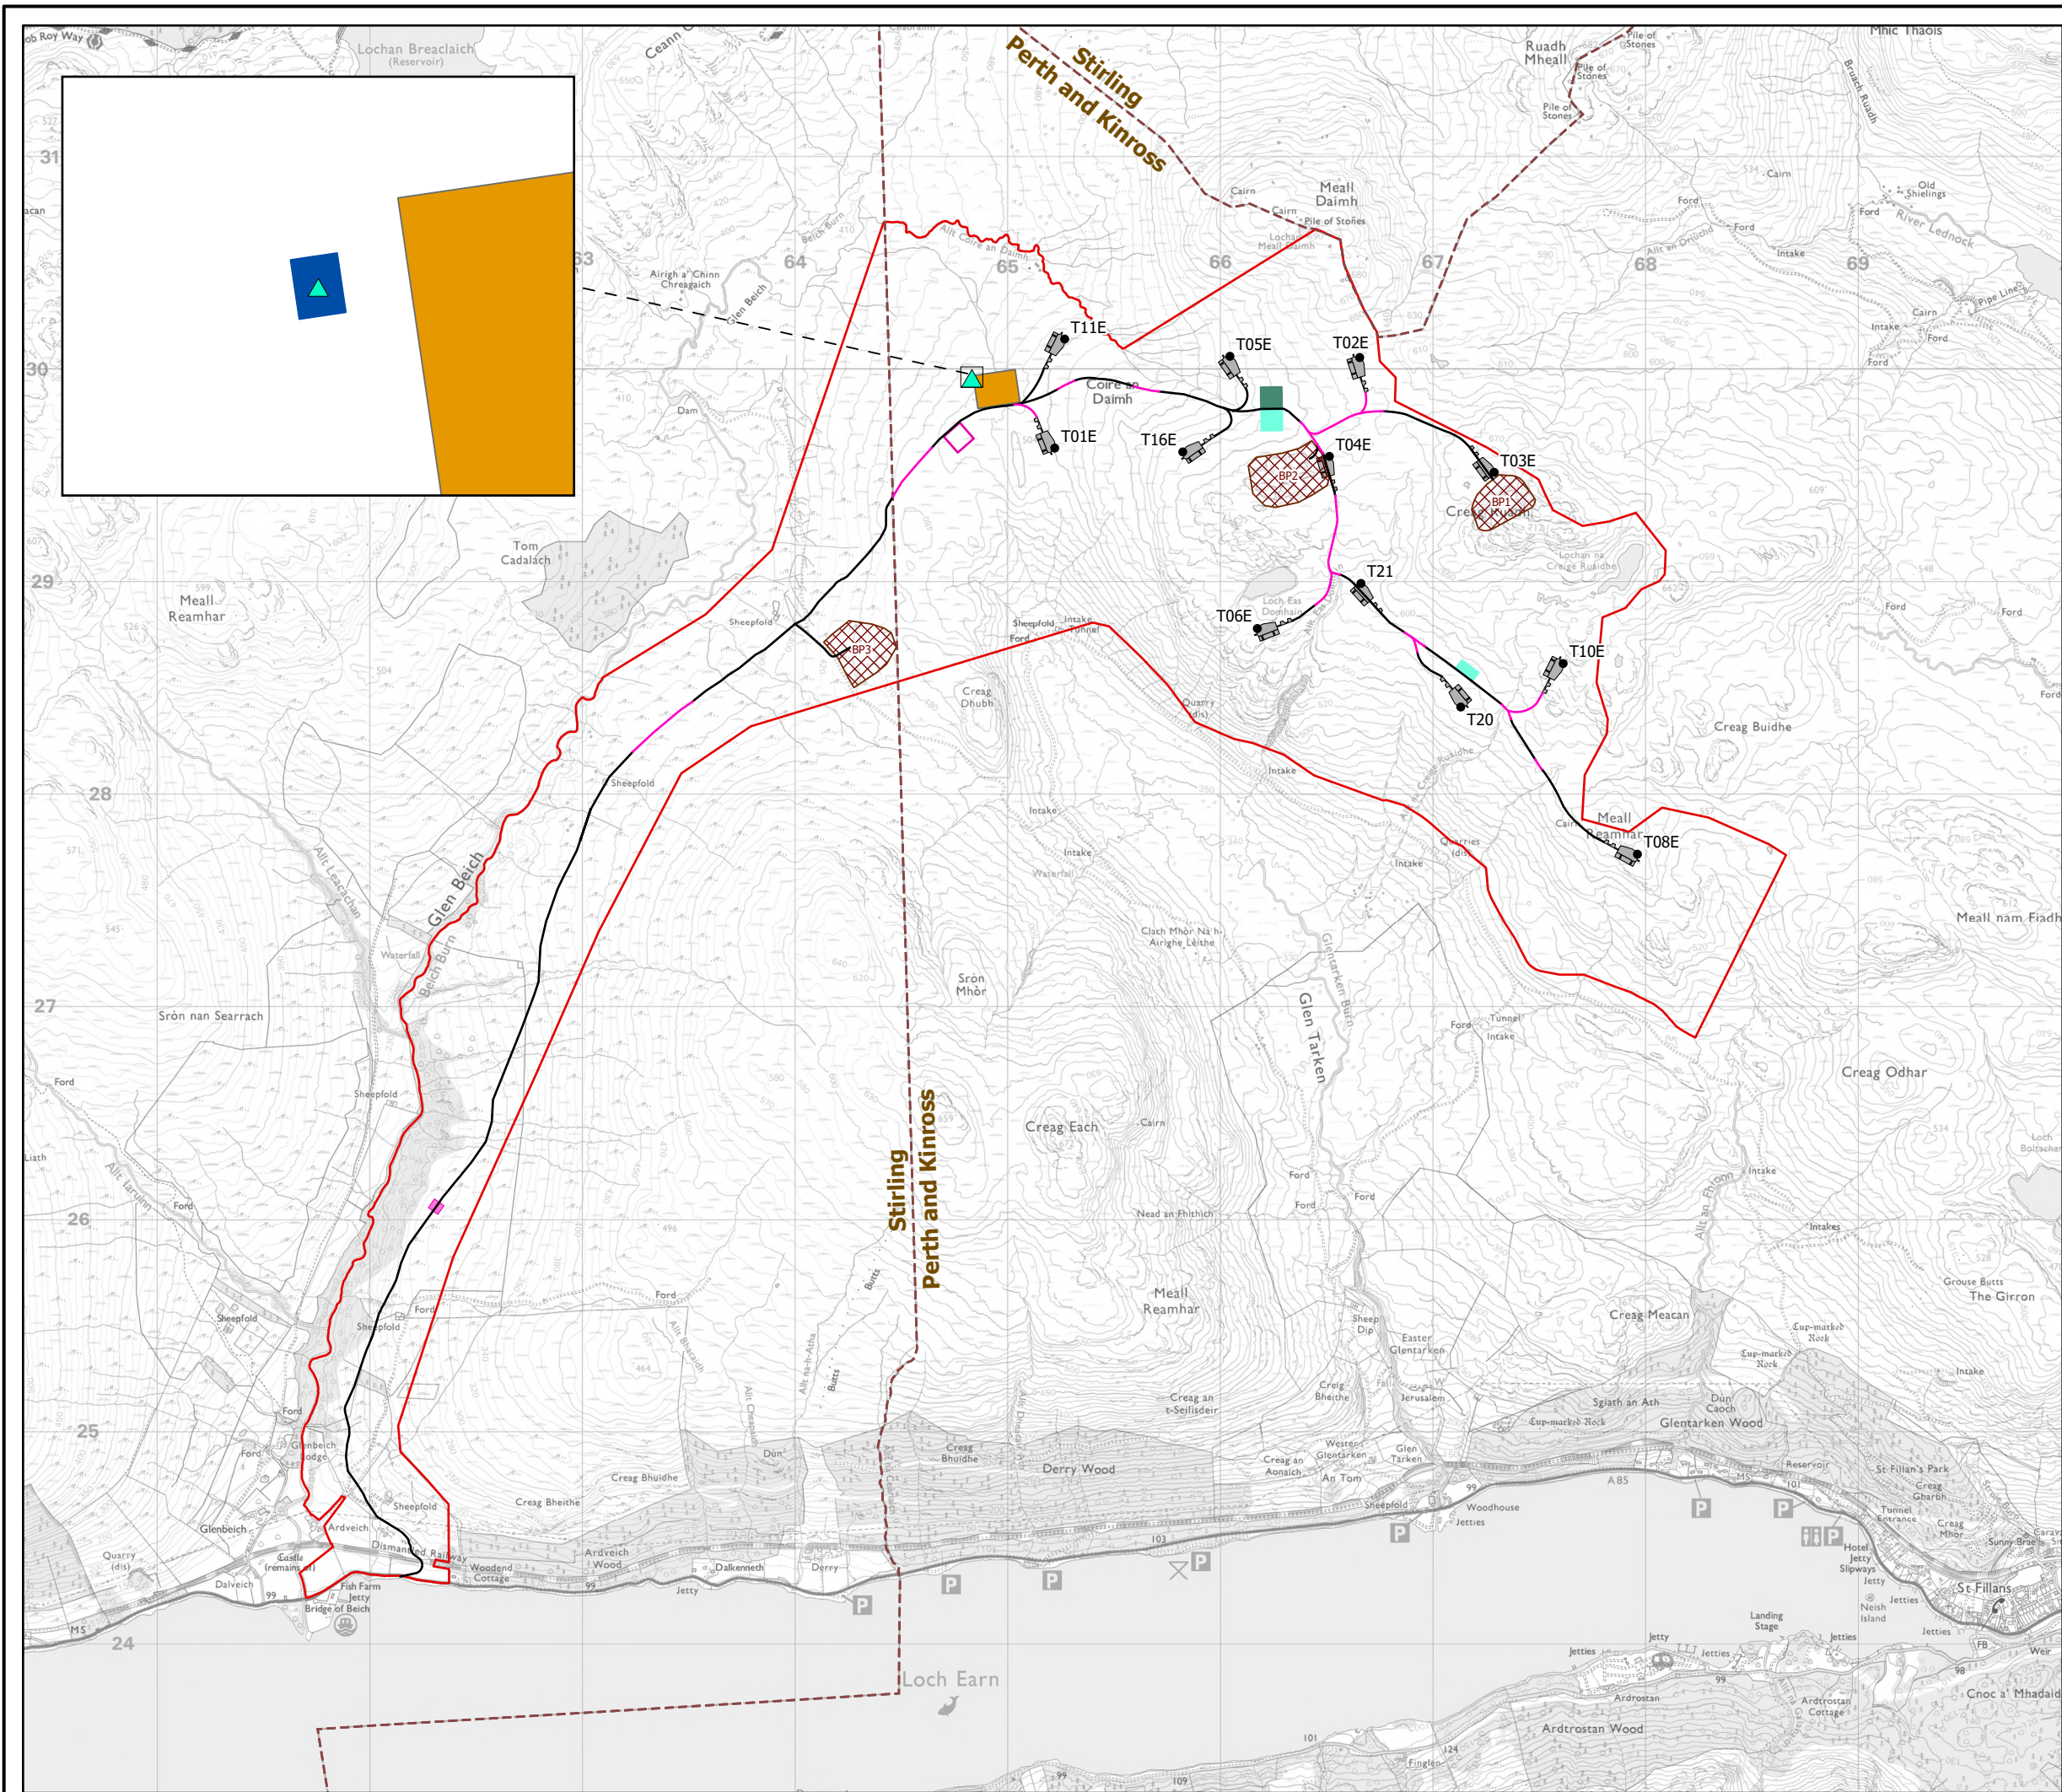

Key

- Site Boundary
- Council Boundary
- Proposed V162 Turbines
- Proposed LiDAR
- Cut Track
- Float Track
- LiDAR Foundation
- WTG Hardstands
- Proposed Borrow Pits Search Area
- Batching Plant
- Construction Compound 1
- Construction Compound 2
- Laydown Area
- Substation Platform (Including SSER & SSENT permanent & temporary compounds with associated welfare, control & operational building and BESS)

Scale 1:30,000 @ A3
0 0.5 1 Km



Figure A2.1
Revised Site Layout

Glentarken Wind Farm
Additional Information - 2026