




Legend

-  OHMP Peatland Restoration Areas
 -  WSP Peatland Restoration Areas
 -  WSP Additional Peatland Restoration Areas (unsurveyed)
 -  WSP Peatland Restoration Area
- 1a** Reference

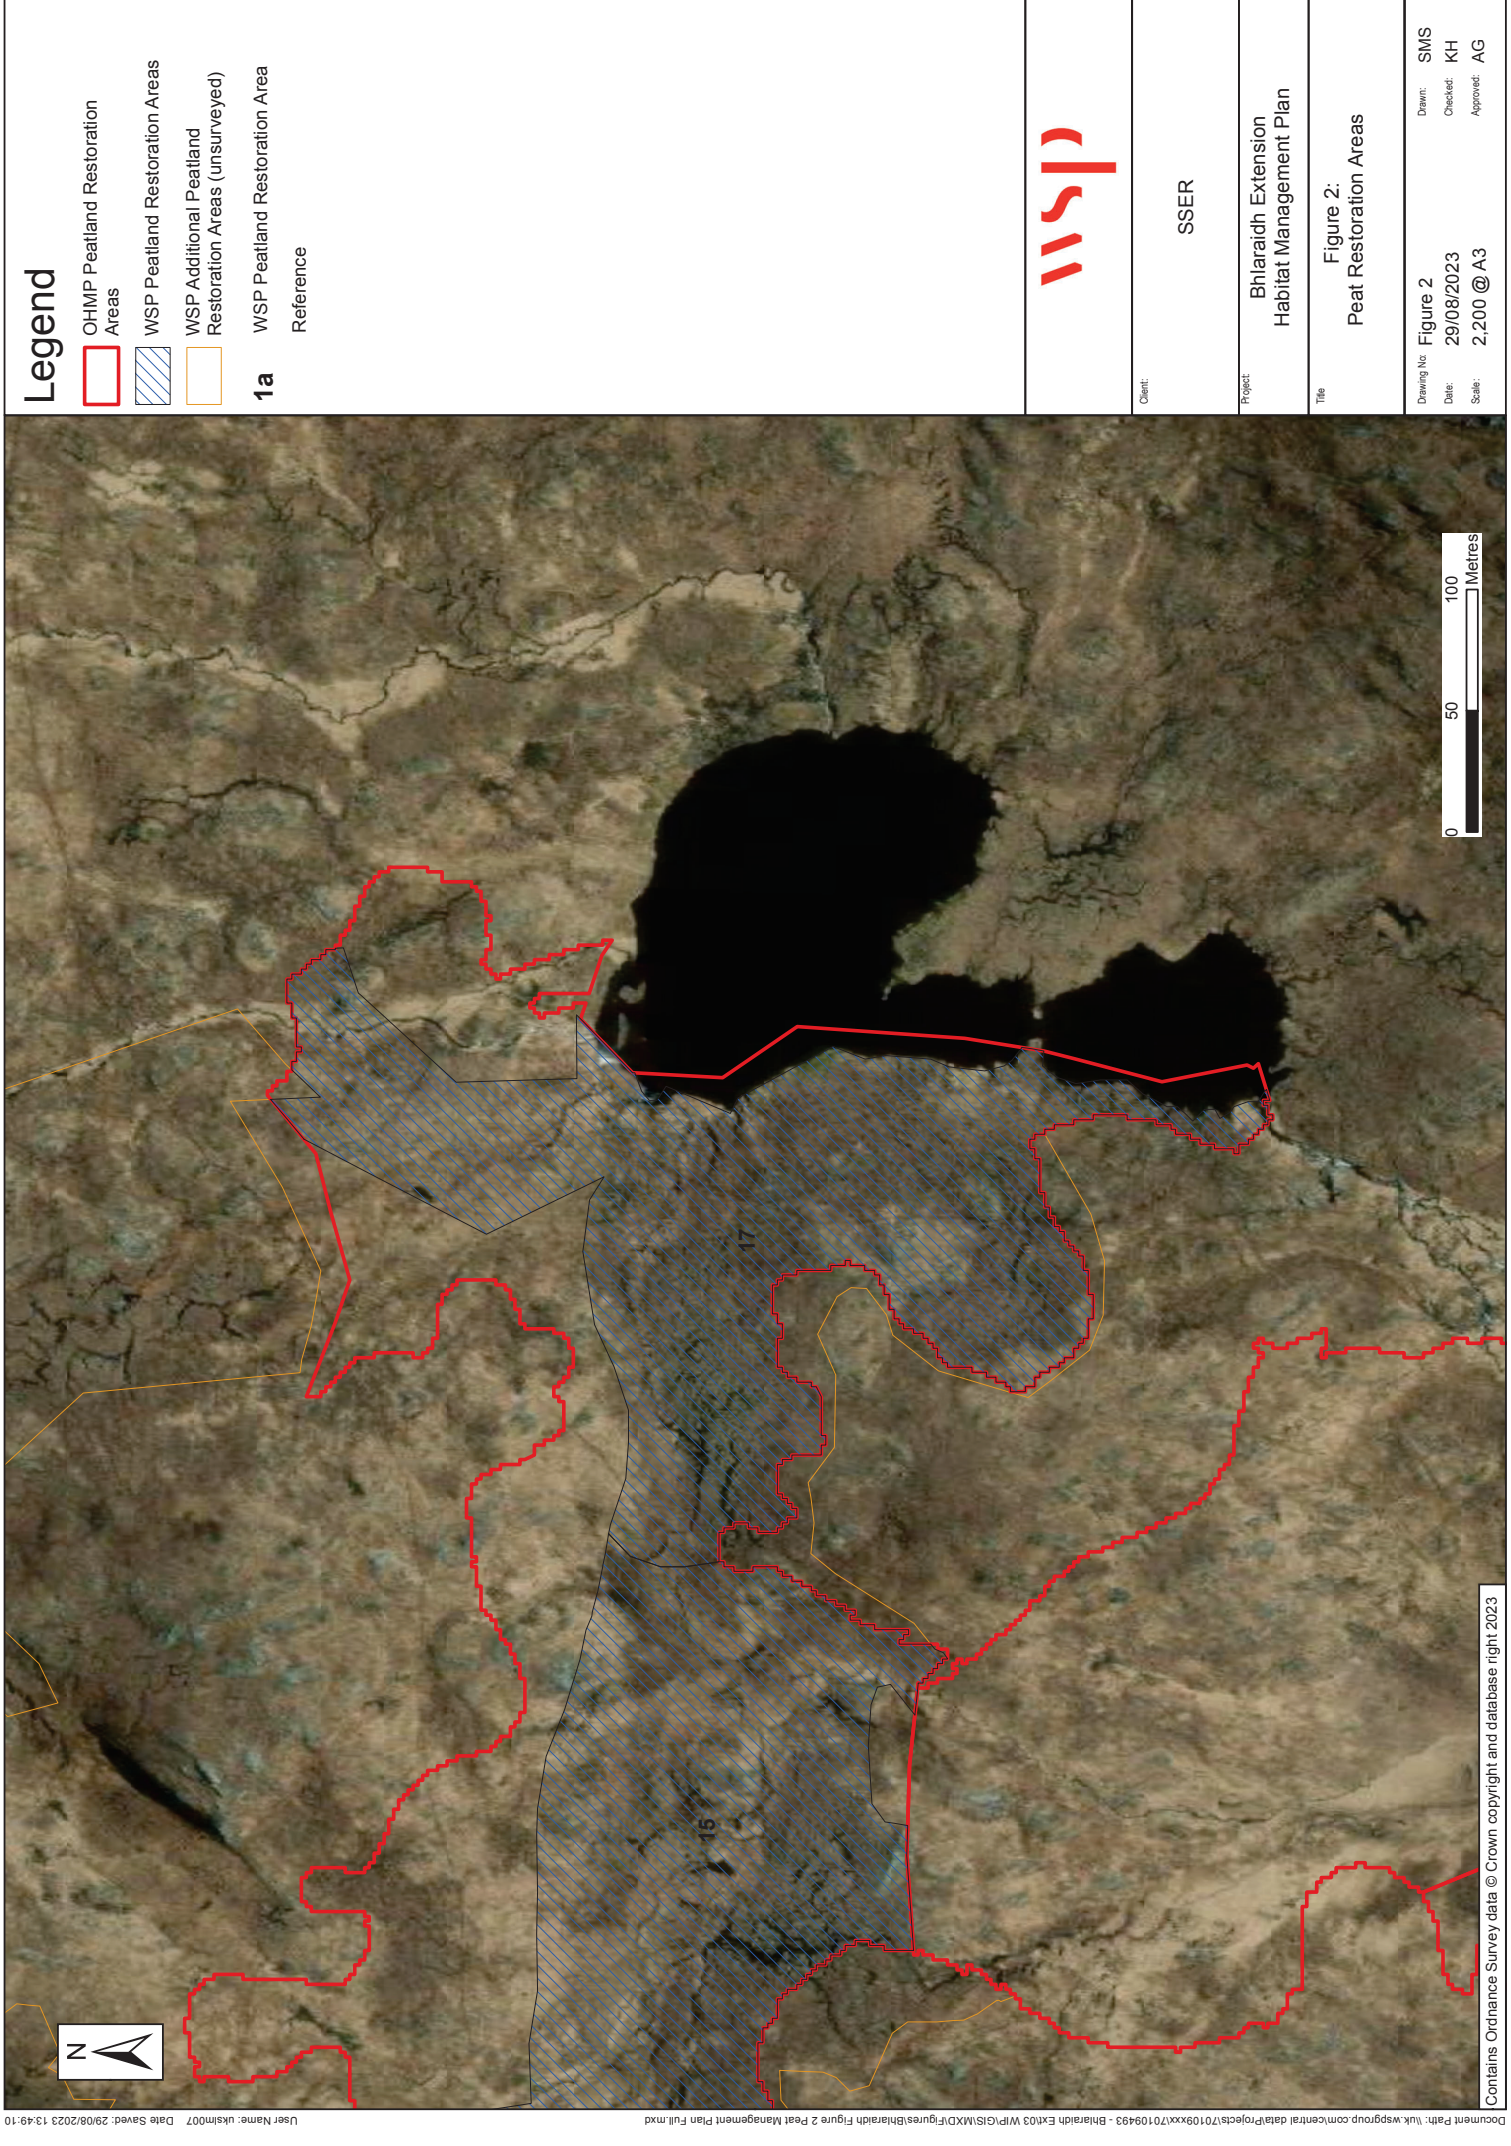

Client:

SSER

Project:

Bhlairaidh Extension
Habitat Management Plan

Title:

Figure 2:
Peat Restoration Areas

Drawing No:

Figure 2

Date:

29/08/2023

Scale:

2,200 @ A3

Drawn:


SMS

Checked:

KH

Approved:

AG

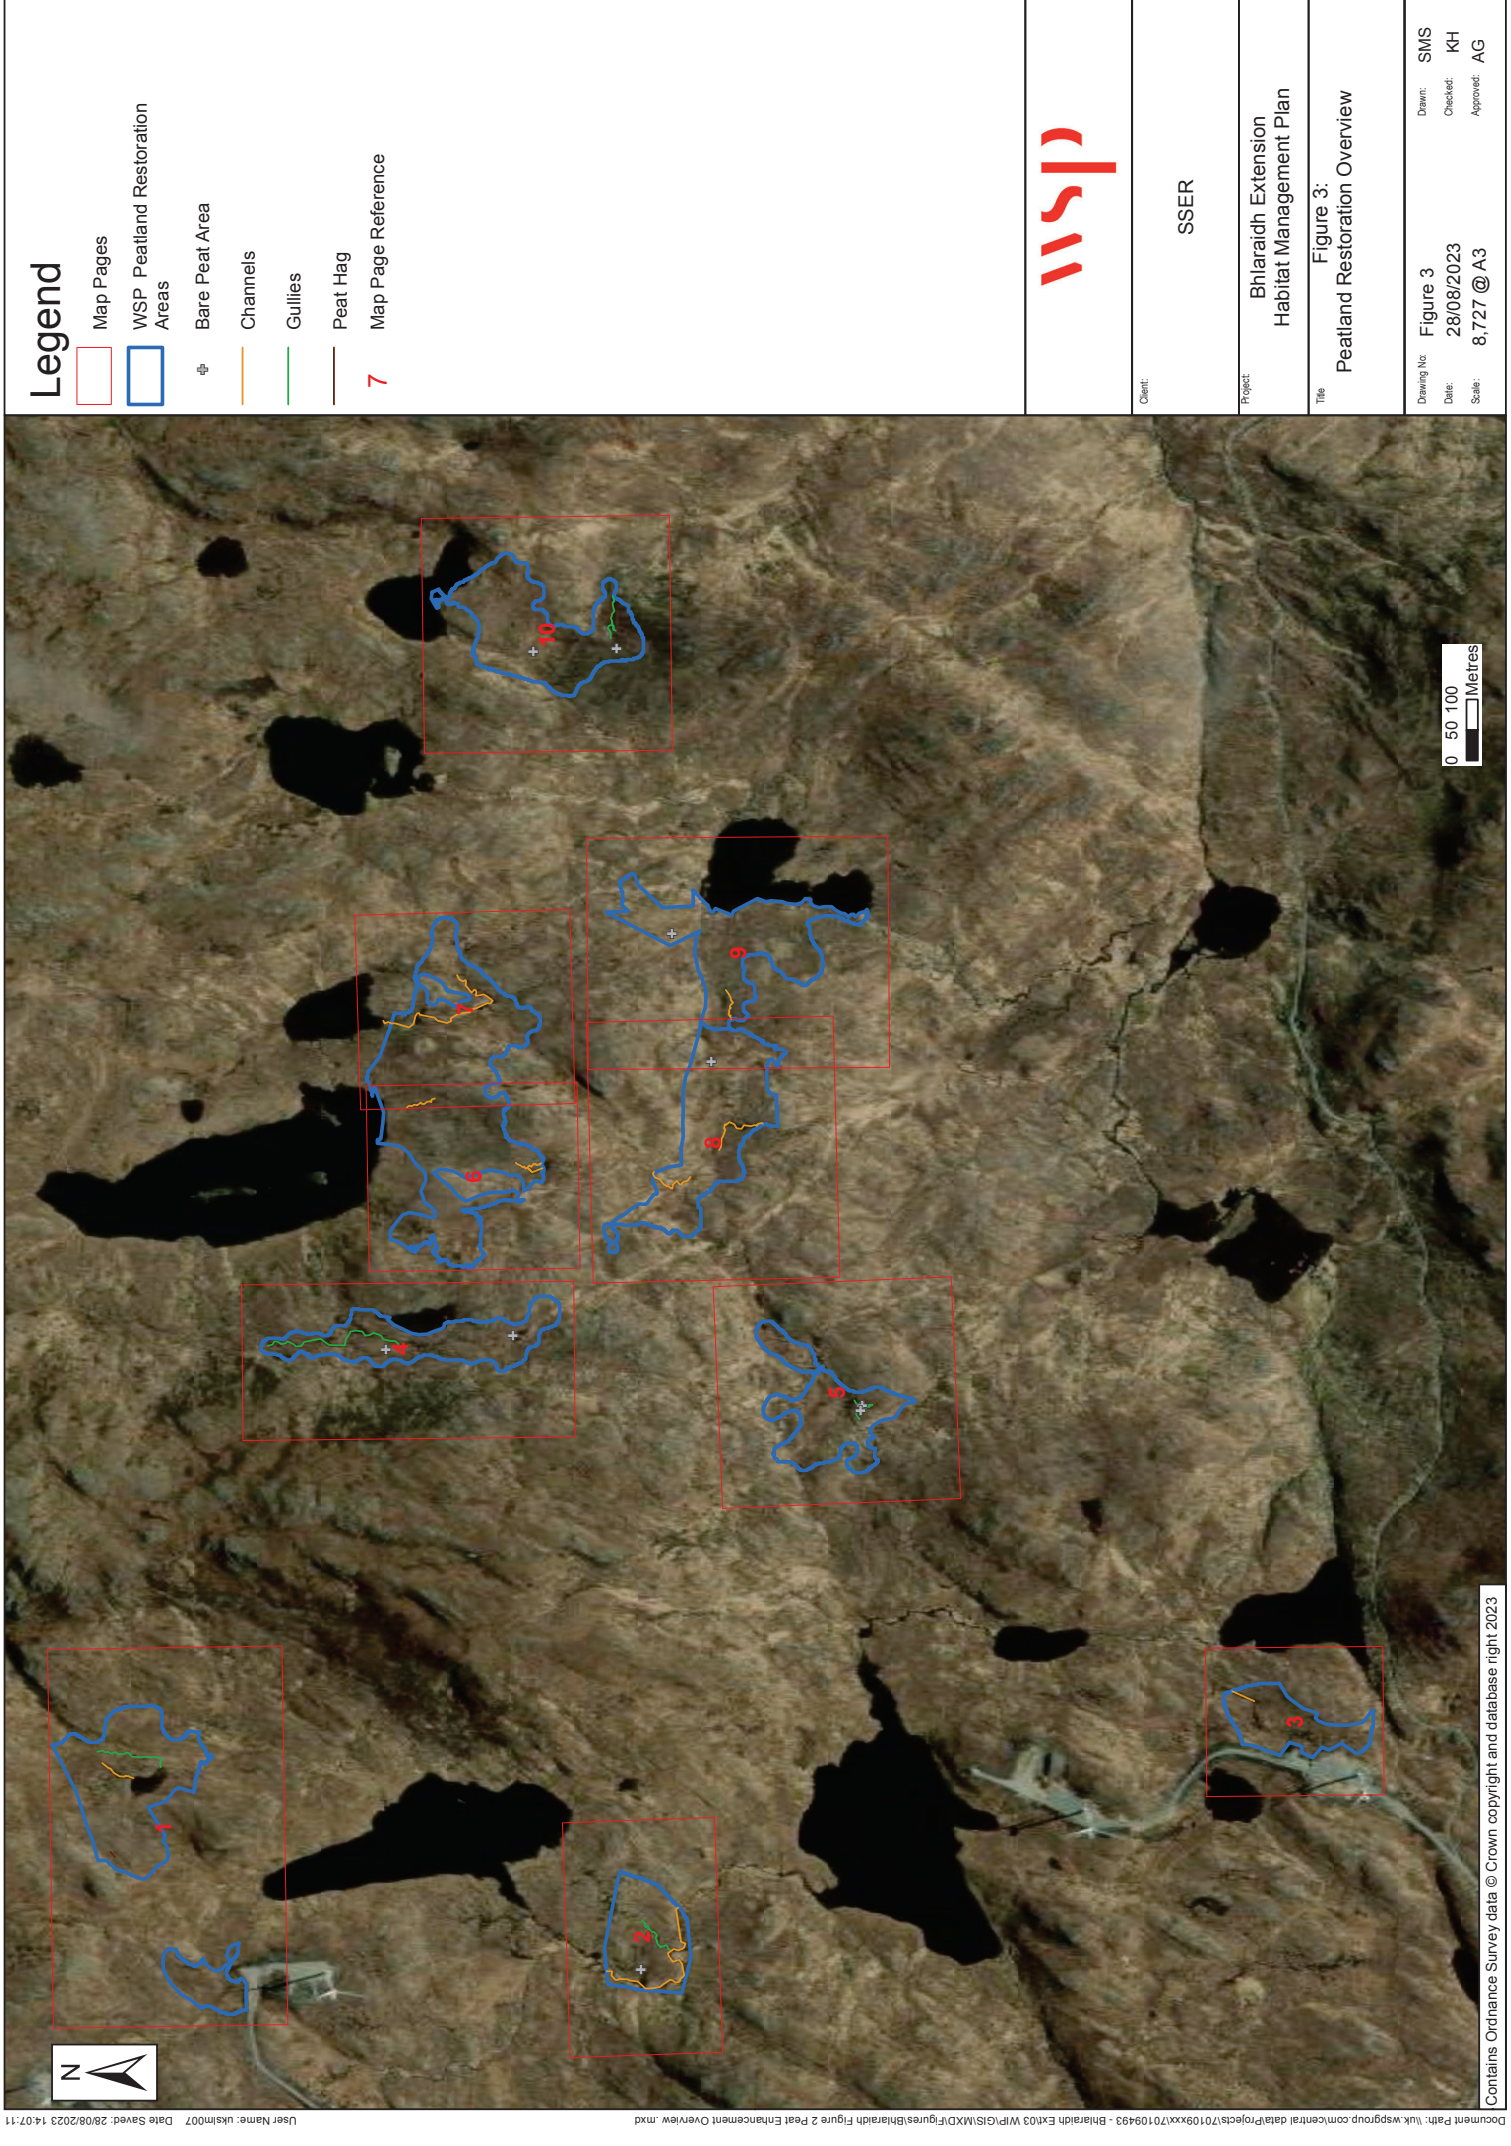


Legend

- Map Pages
- WSP Peatland Restoration Areas
- Bare Peat Area
- Channels
- Gullies
- Peat Hag
- Map Page Reference



Client:	SSER
Project:	Bhlairaidh Extension Habitat Management Plan
Title:	Figure 3: Peatland Restoration Overview
Drawing No:	Figure 3
Date:	28/08/2023
Scale:	8,727 @ A3
Drawn:	SMS
Checked:	KH
Approved:	AG

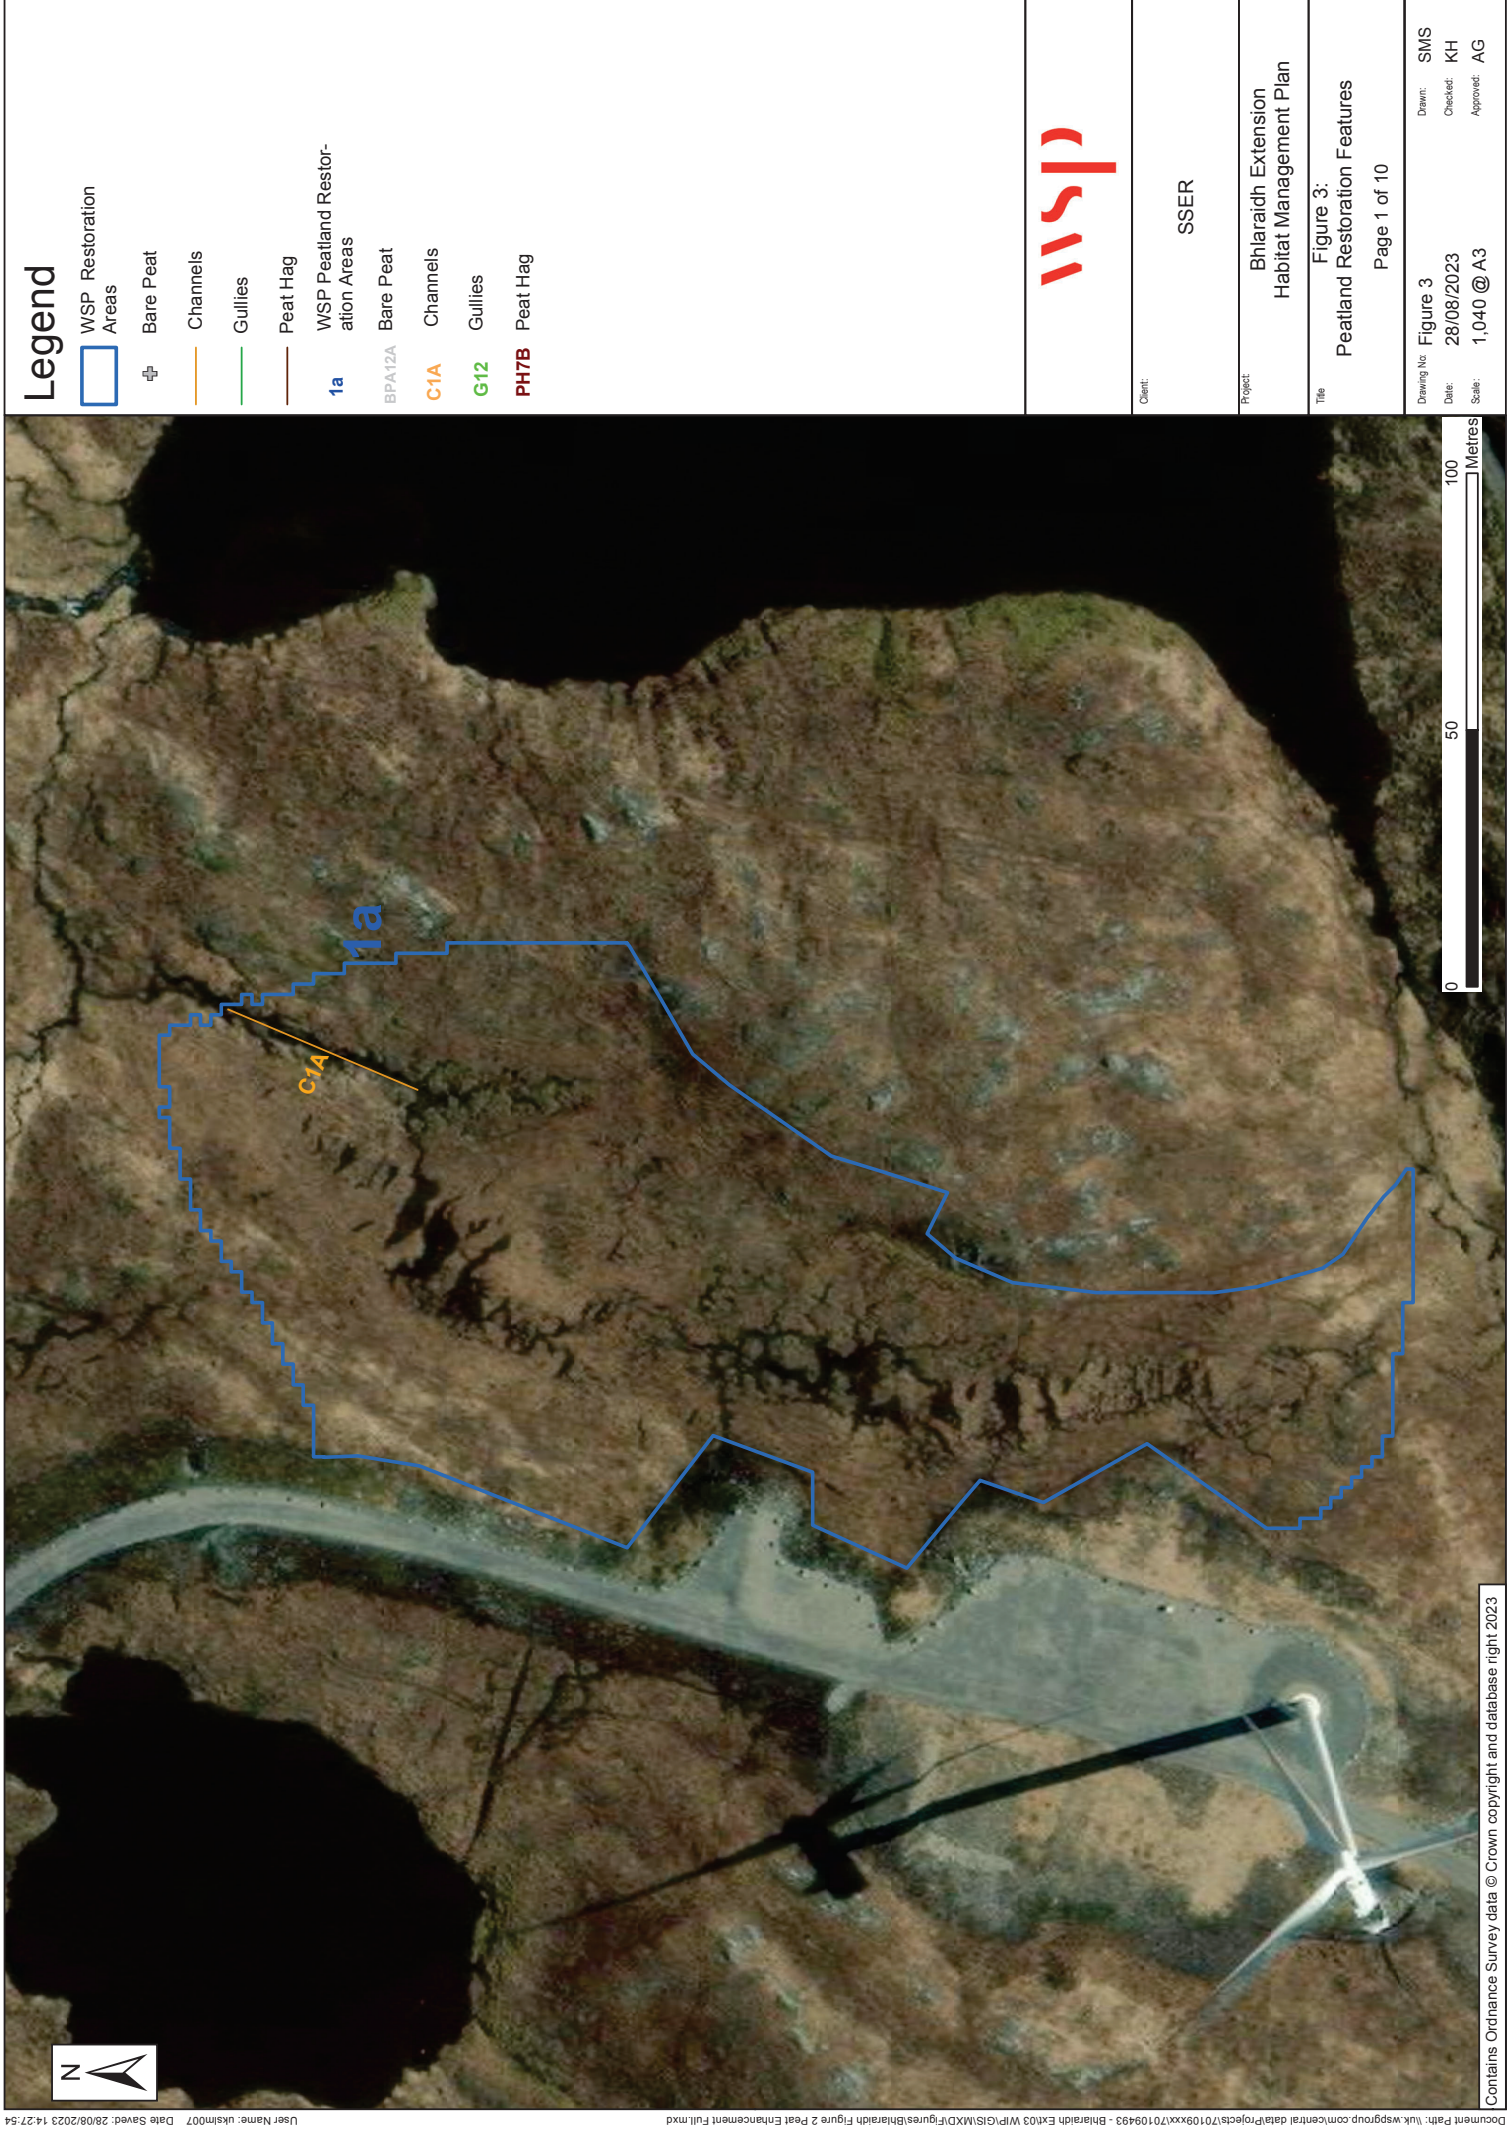

Legend

- WSP Restoration Areas
- Bare Peat
- Channels
- Gullies
- Peat Hag
- WSP Peatland Restoration Areas
- Bare Peat
- Channels
- Gullies
- Peat Hag
- 1a
- BPA12A
- C1A
- G12
- PH7B



Client:

SSER

Project:

Bhlaraidh Extension
Habitat Management Plan

Title:

Figure 3:
Peatland Restoration Features

Page 1 of 10

Drawing No:

Figure 3

Date:

28/08/2023

Scale:

1,040 @ A3

Drawn:


SMS

Checked:

KH

Approved:

AG

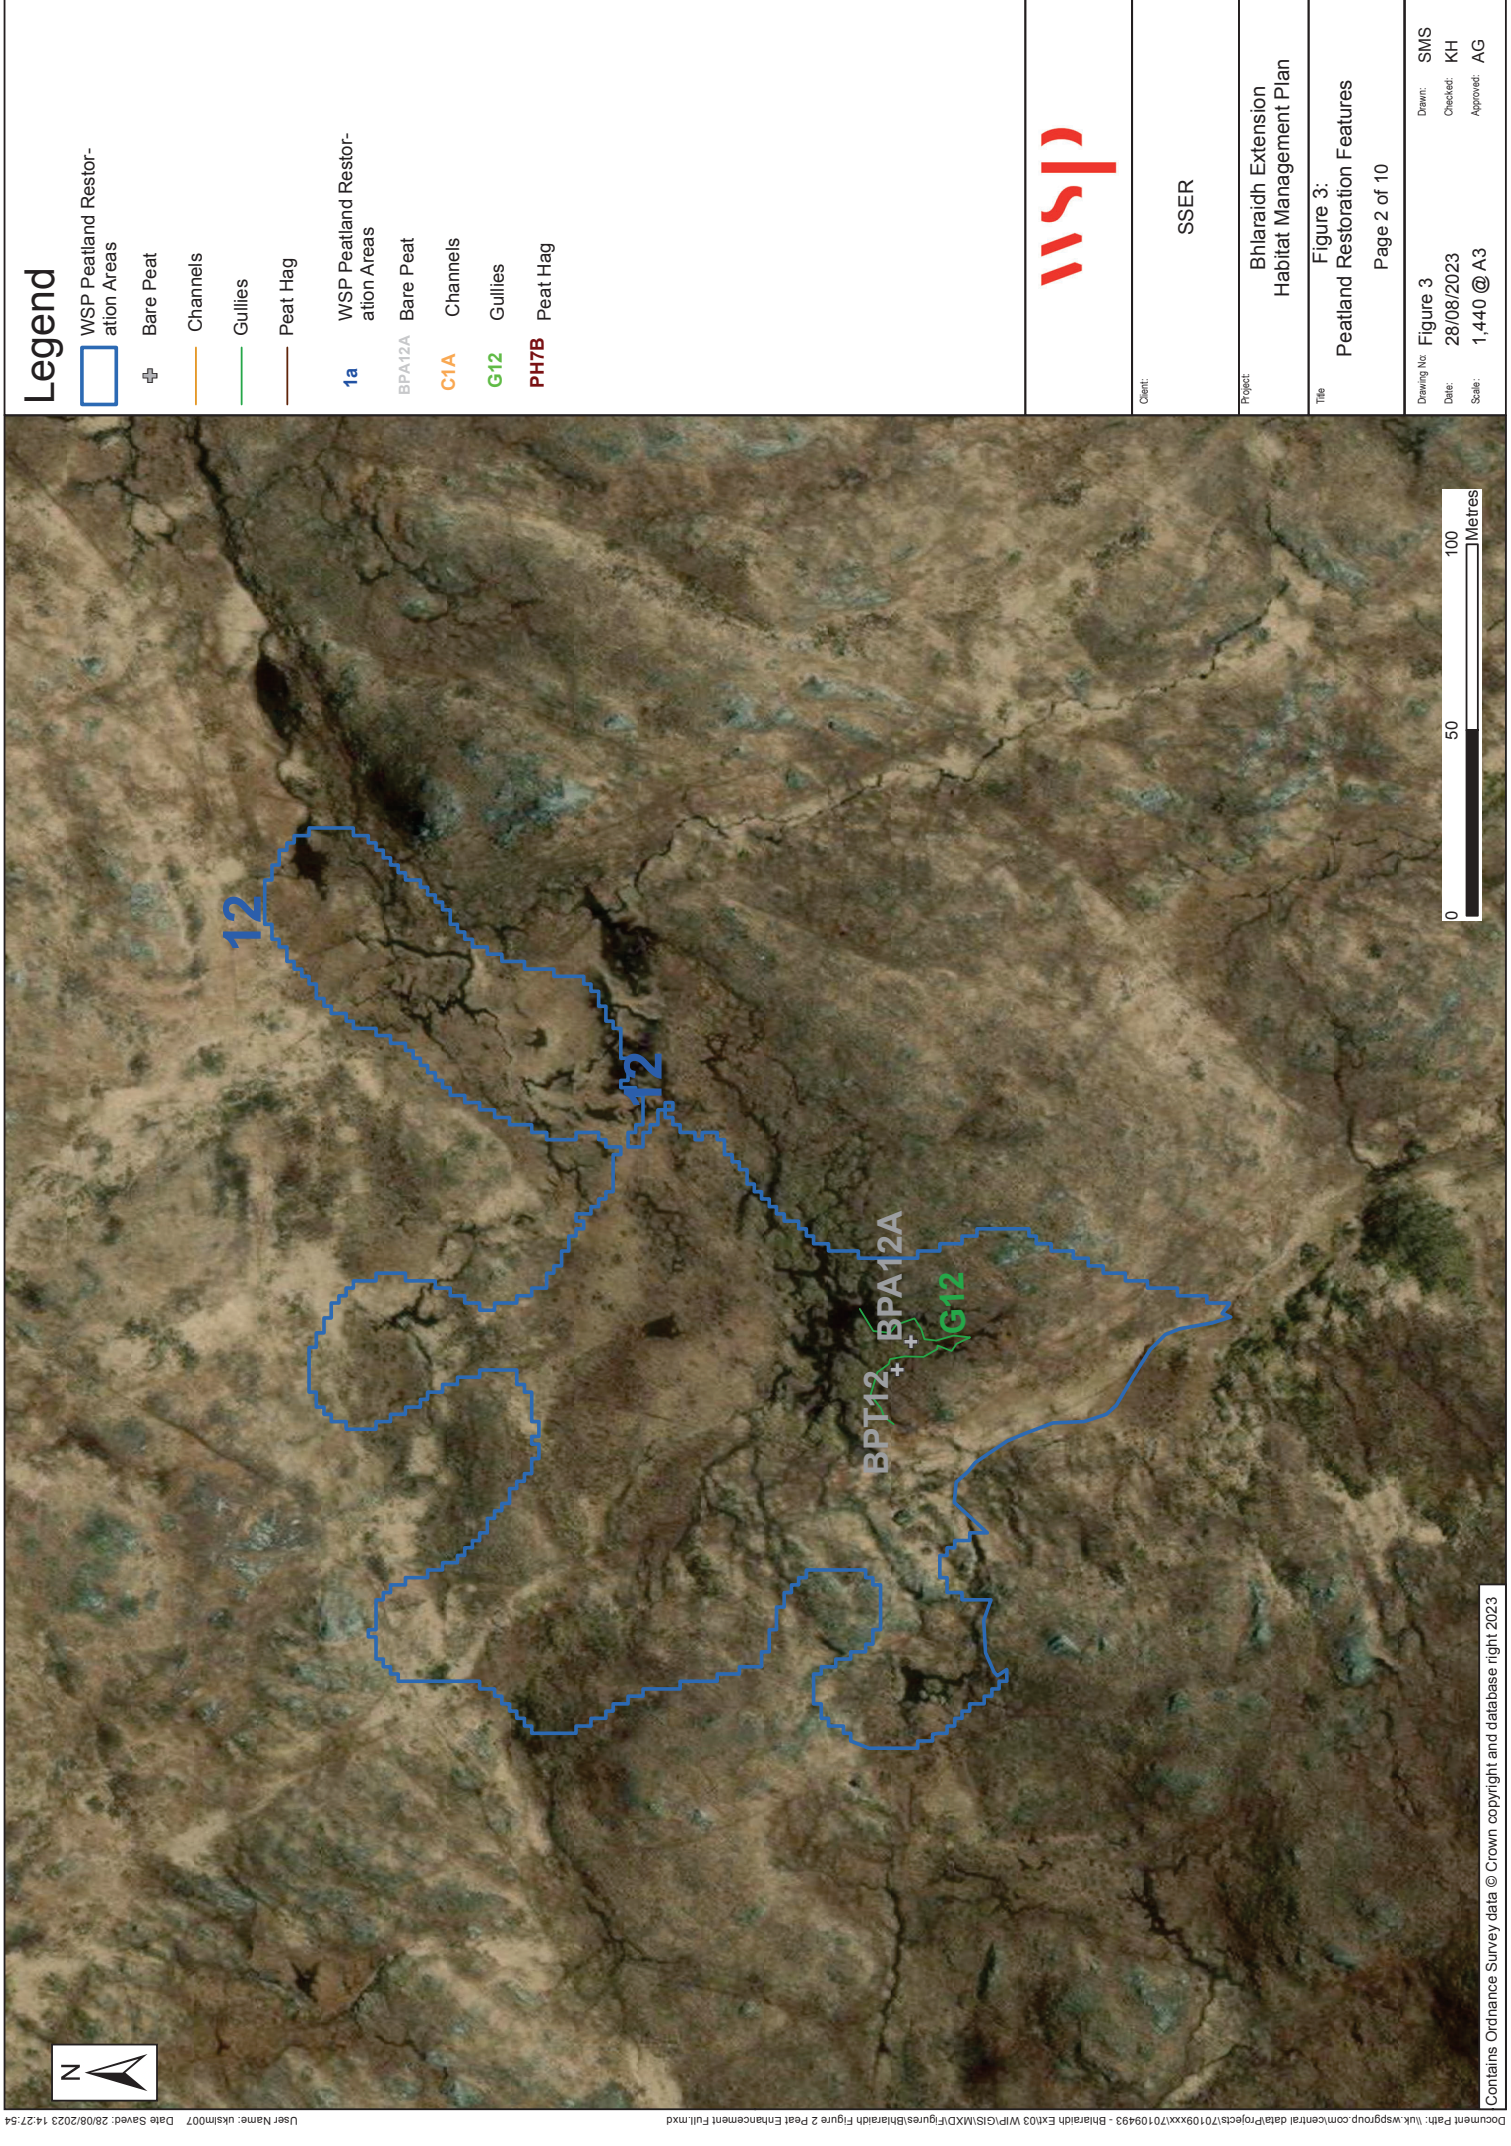

Legend

- WSP Peatland Restoration Areas
- Bare Peat
- Channels
- Gullies
- Peat Hag
- 1a WSP Peatland Restoration Areas
- BPA12A Bare Peat
- C1A Channels
- G12 Gullies
- PH7B Peat Hag



Client:

SSER

Project:

Bhlaraidh Extension
Habitat Management Plan

Title:

Figure 3:
Peatland Restoration Features

Page 2 of 10

Drawing No:

Figure 3

Date:

28/08/2023

Scale:

1,440 @ A3

Drawn:

SMS


Checked:

KH

Approved:

AG



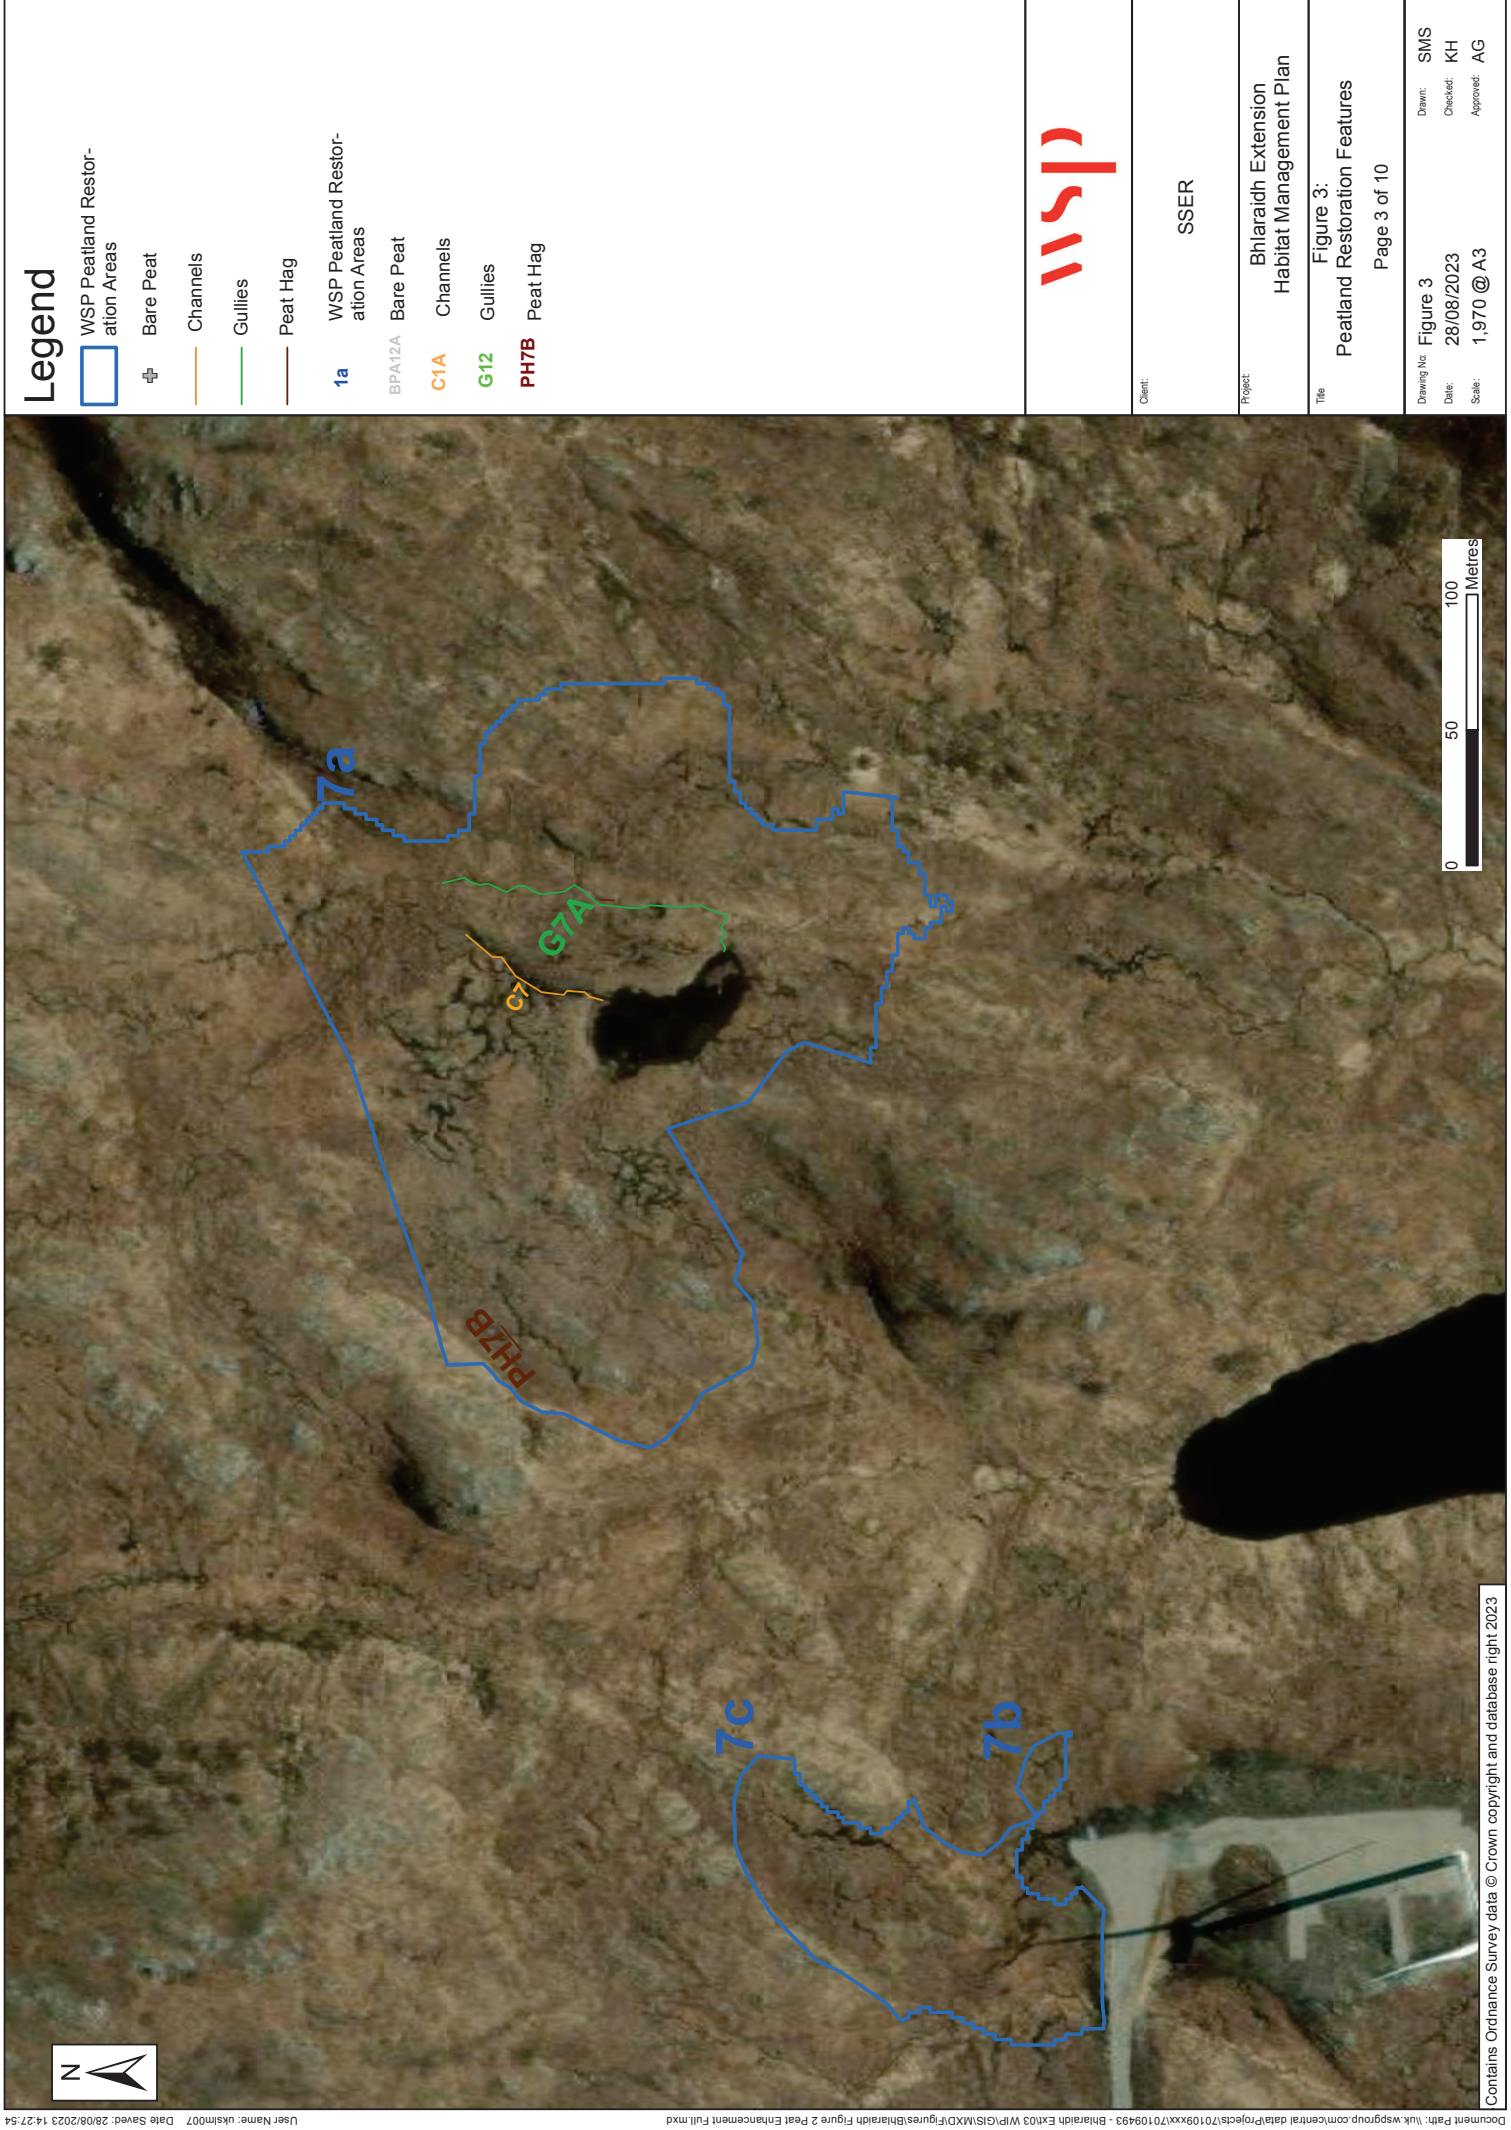

Legend

- WSP Peatland Restoration Areas
- Bare Peat
- Channels
- Gullies
- Peat Hag
- WSP Peatland Restoration Areas
- BPA12A Bare Peat
- C1A Channels
- G12 Gullies
- PH7B Peat Hag



Client:

SSER

Project:

Bhilaraidh Extension
Habitat Management Plan

Title:

Figure 3:
Peatland Restoration Features

Page 3 of 10

Drawing No:

Figure 3

Date:

28/08/2023

Scale:

1,970 @ A3

Drawn:


SMS

Checked:

KH

Approved:

AG

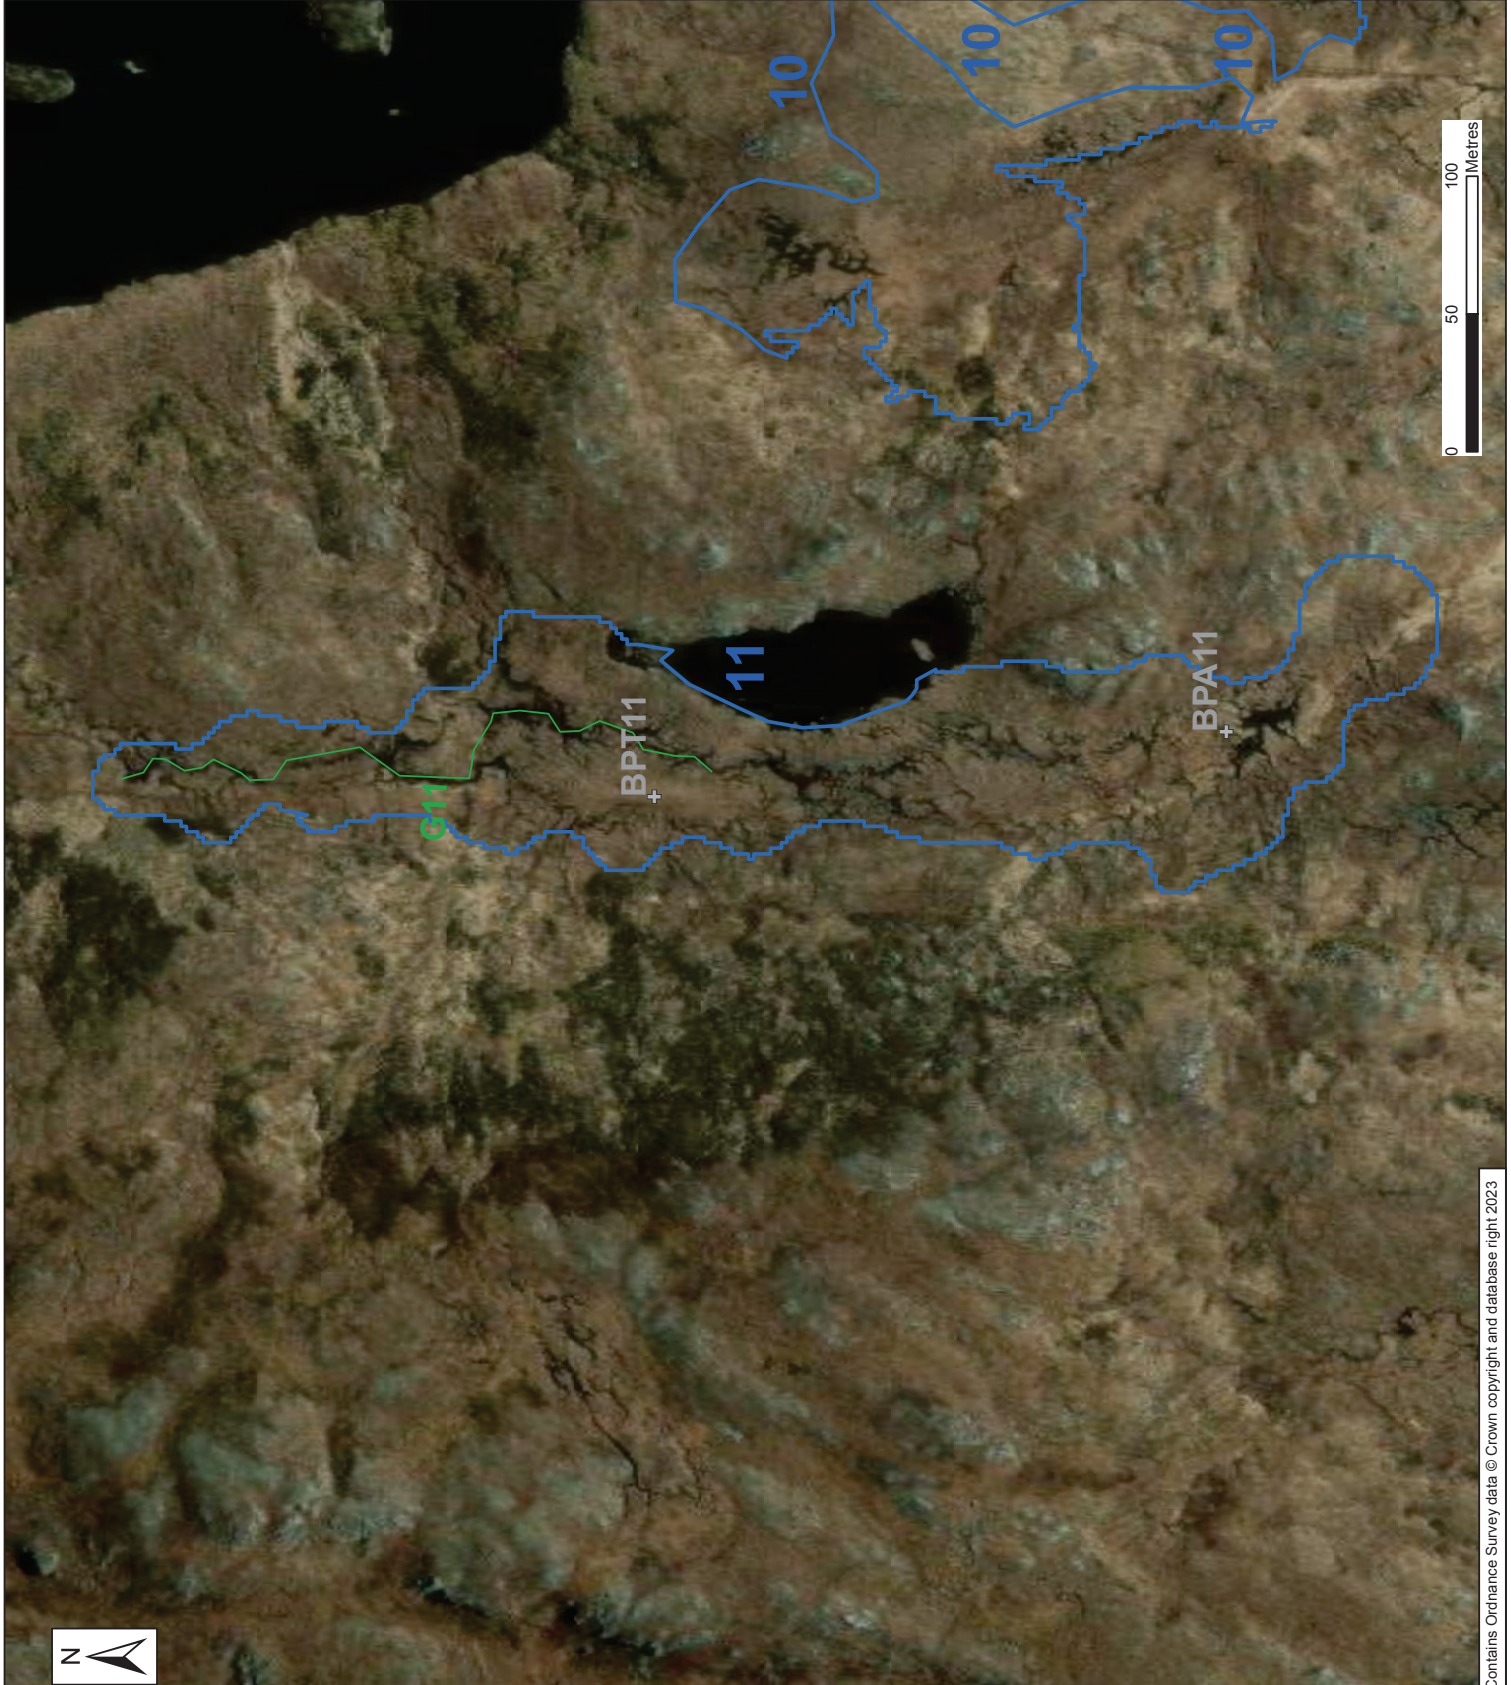

Legend

- WSP Peatland Restoration Areas
- Bare Peat
- Channels
- Gullies
- Peat Hag
- 1a WSP Peatland Restoration Areas
- BPA12A Bare Peat
- C1A Channels
- G12 Gullies
- PH7B Peat Hag



Client: SSER


Project: Bhlaraidh Extension Habitat Management Plan

Title: Figure 3: Peatland Restoration Features

Page 4 of 10

Drawing No: Figure 3
Date: 28/08/2023
Scale: 1,940 @ A3

Drawn: SMS
Checked: KH
Approved: AG

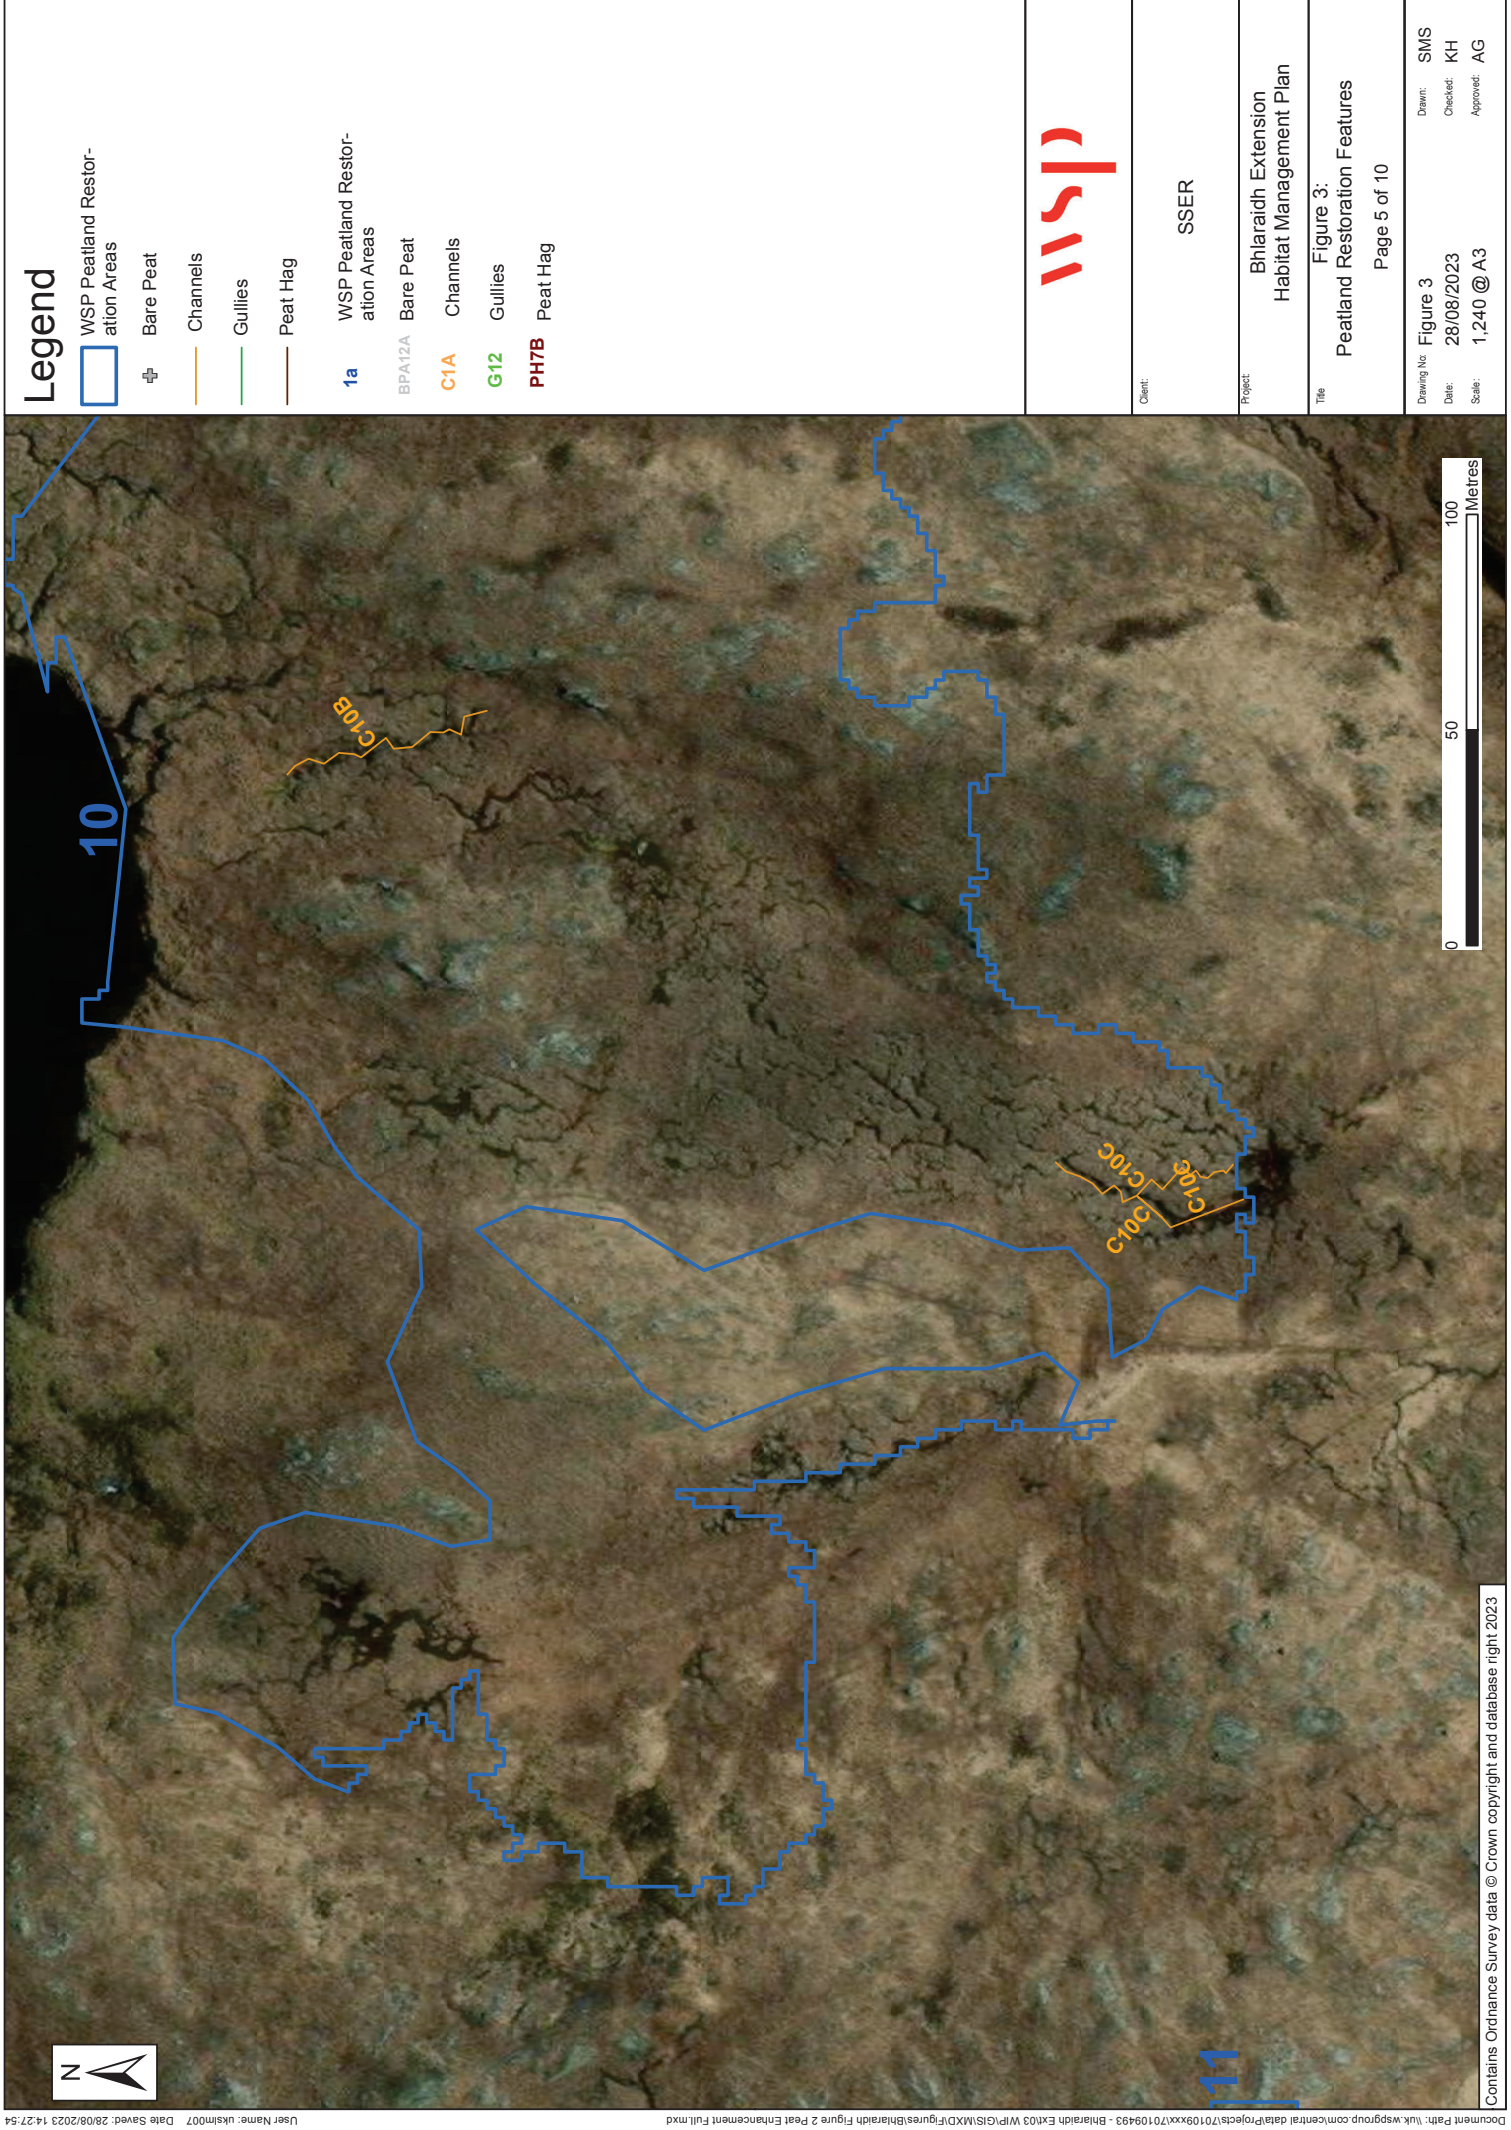

Legend

WSP Peatland Restoration Areas

Bare Peat

Channels

Gullies

Peat Hag

1a WSP Peatland Restoration Areas

BPA12A Bare Peat

C1A Channels

G12 Gullies

PH7B Peat Hag



Client:

SSER

Project:

Bhilaraidh Extension
Habitat Management Plan

Title

Figure 3:
Peatland Restoration Features

Page 5 of 10

Drawing No: Figure 3

Date: 28/08/2023

Scale: 1,240 @ A3

Drawn: SMS

Checked: KH

Approved: AG

