


Appendix B Swept Path Assessments



Pell Frischmann		Project		Drawing Title		Rev		Description		Dm		App		Date	
93 GEORGE STREET, EDINBURGH EH2 3ES Telephone +44 (0)131 240 1270 Email: p.f@pellfrischmann.com www.pellfrischmann.com		Blharaith Wind Farm		N163 Blade and Tower		Drawn		Approved		TL		Date		25/09/2025	
POI		SPA Location		MOWI Kyleakin Terminal Exit		Status		Draft		Key		Wheel SPA		Overrun	
1						Revision		00				Body SPA		Oversail	
Notes						Scale		1:500 @ A3				Load SPA		DoT	
1. All mitigation is subject to confirmation through a test run. 2. This is not a construction drawing and is intended for illustration purposes only. 3. Do not scale from this drawing.						Drawing No.		10110704 - PF - SPA - 01							

– Load bearing surface to be laid. Embankment works required. Two road signs, post, gate and fences to be removed. Trees and vegetation to be cleared. **Third party land** required.

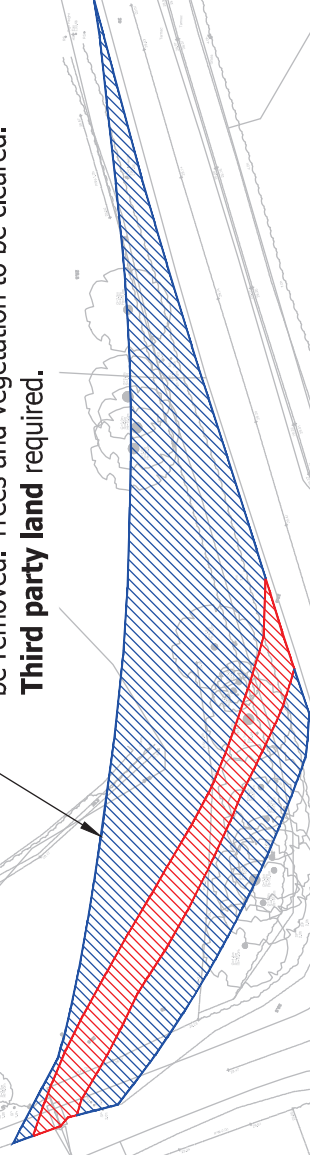

Pell Frischmann 93 GEORGE STREET, EDINBURGH EH2 3ES Telephone +44 (0)131 240 1270 Email: pfredinburgh@pellfrischmann.com www.pellfrischmann.com	Project		Drawing Title		N163 Blade and Tower				
	POI		SPA Location		MOWI Kyleakin Terminal Exit				
	Notes		1. All mitigation is subject to confirmation through a test run. 2. This is not a construction drawing and is intended for illustration purposes only. 3. Do not scale from this drawing.						
	Client		SSE Renewables						

-	-	-	-	-	-
Rev	Description		Approved	TL	Date
Drawn	AD	25/09/2025			
Status	Draft	Key		Wheel SPA  Overrun	
Revision	00			Body SPA  Overall	
Scale	1:500 @ A3			Load SPA  DoT	
Drawing No.		10110704 - PF - SPA - 01A			

Mitigation

North Arrow

Scale: 1:1000


Annotations:

- Load bearing surface to be laid. Two bollards to be removed.
- Bollard to be oversailed.
- Three lighting columns and two road signs to be removed. Vegetation to be cleared.
- Third party land required.**

Map Labels:

- A87
- The Hinsel
- Mackinnon Co

Rev	Description	App	Date
-	-	-	-

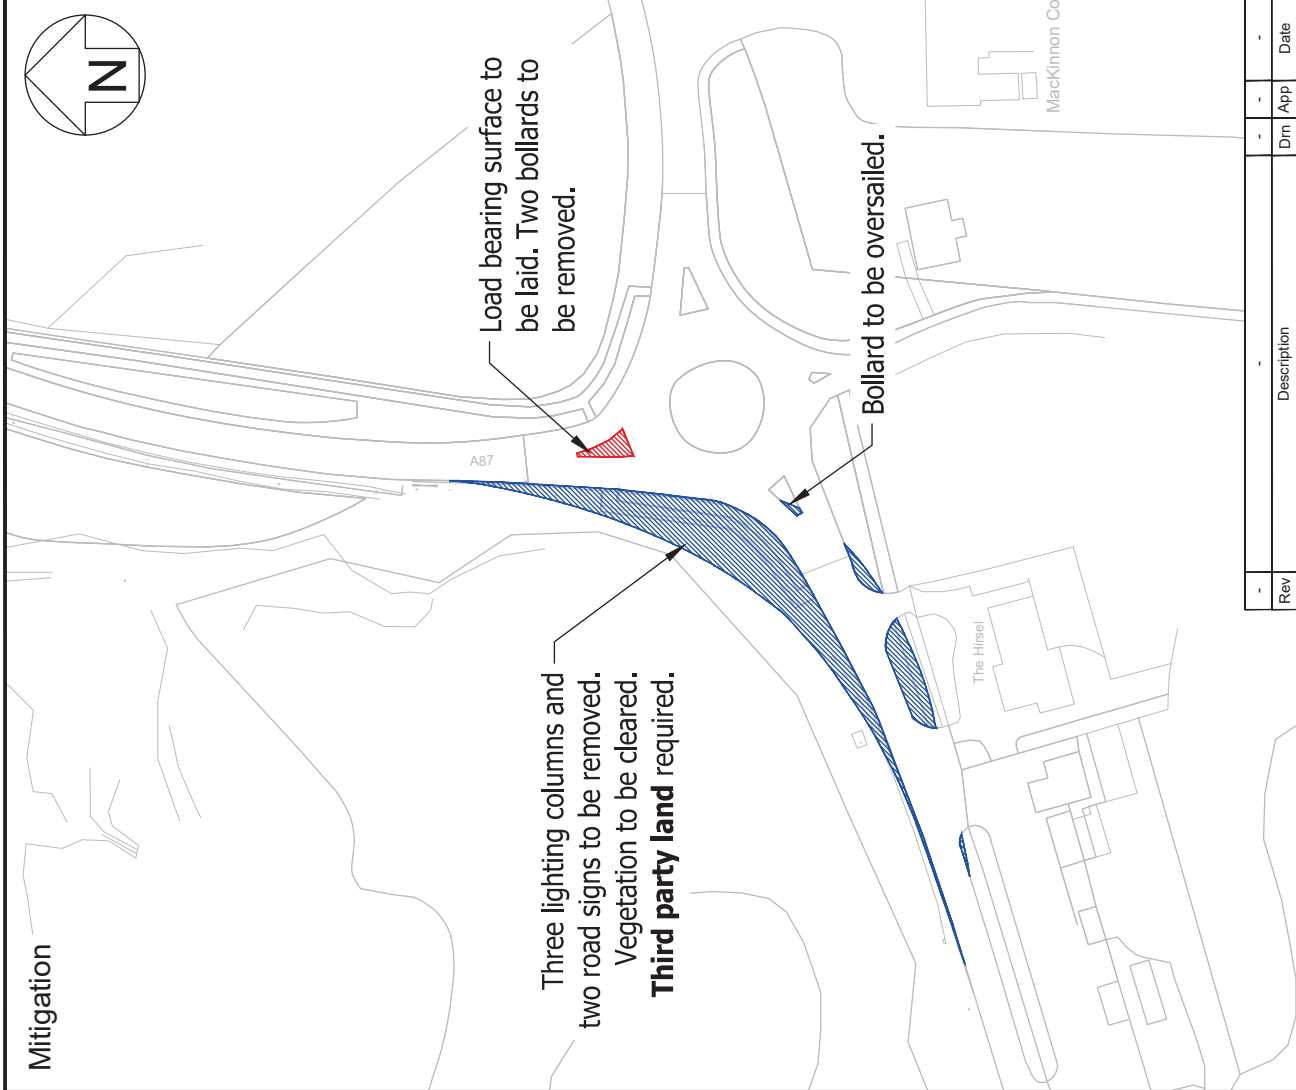

















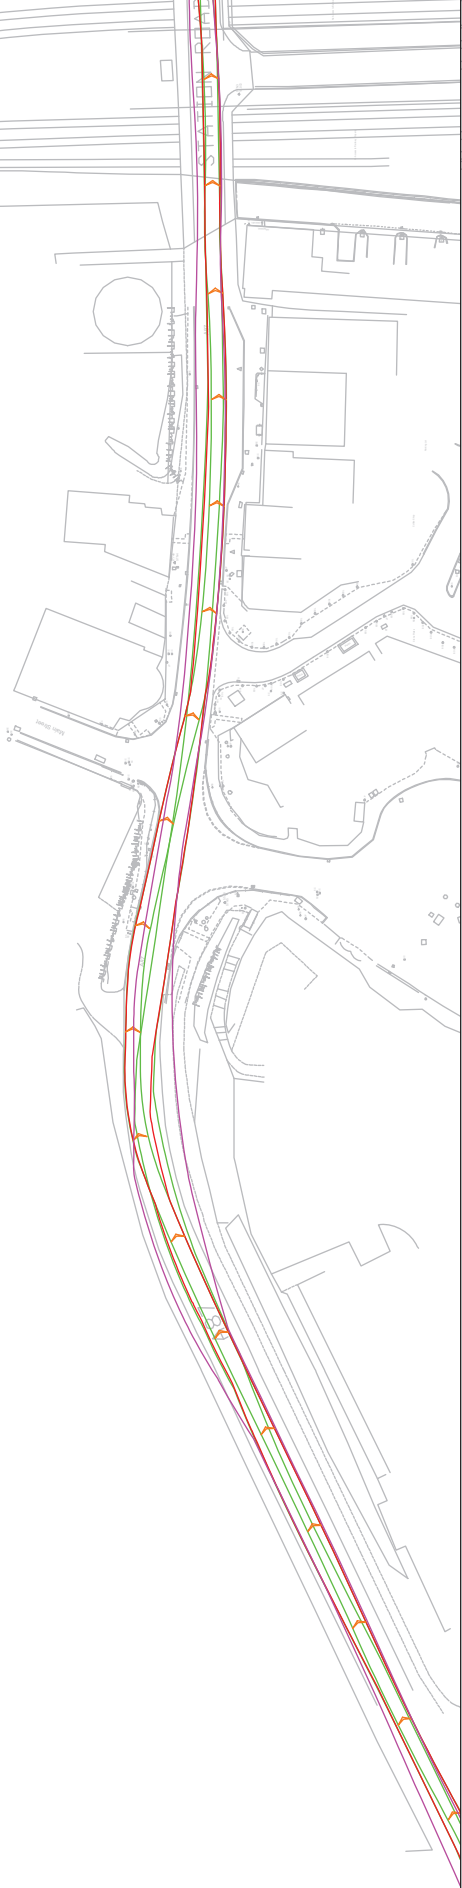

Mitigation

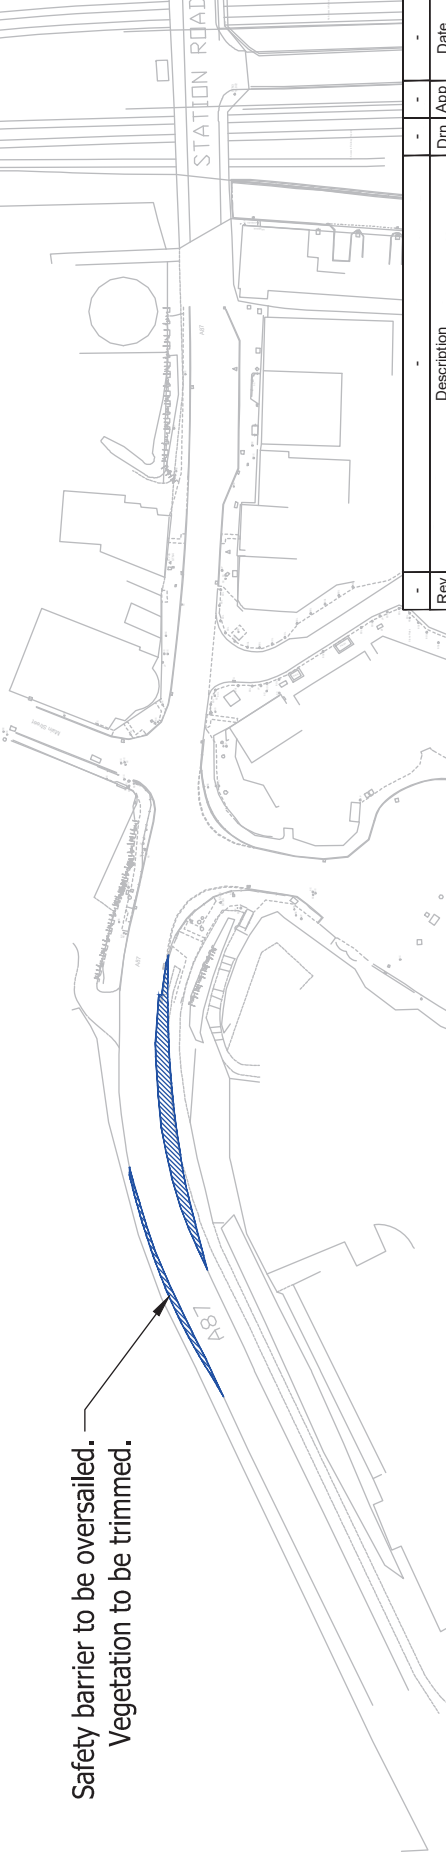


Safety barrier to be oversailed.
Vegetation to be trimmed.


Pell Frischmann 93 GEORGE STREET, EDINBURGH EH2 3ES Telephone +44 (0)131 240 1270 Email: p.f@pellfrischmann.com www.pellfrischmann.com		Project		Drawing Title		Rev		Description		Date	
Blharaith Wind Farm		N163 Blade and Tower		AD		Approved		TL		25/09/2025	
POI		SPA Location		Status		Draft		Key		Overrun	
3		A87 (T) Kyle of Lochalsh		Revision		00		Wheel SPA		Oversail	
Notes				Scale		1:1000 @ A3		Load SPA		DoT	
Client		SSE Renewables		Drawing No.		10110704 - PF - SPA - 03		Indicative		DoT	

1. All mitigation is subject to confirmation through a test run.
2. This is not a construction drawing and is intended for illustration purposes only.
3. Do not scale from this drawing.

Blade

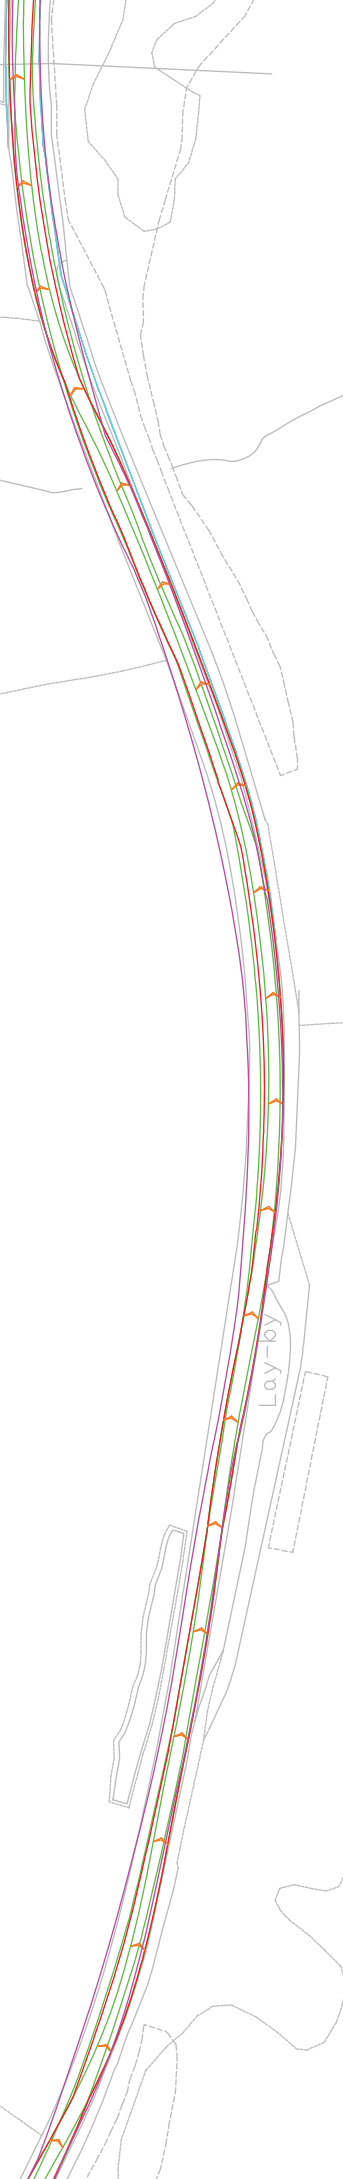

Mitigation

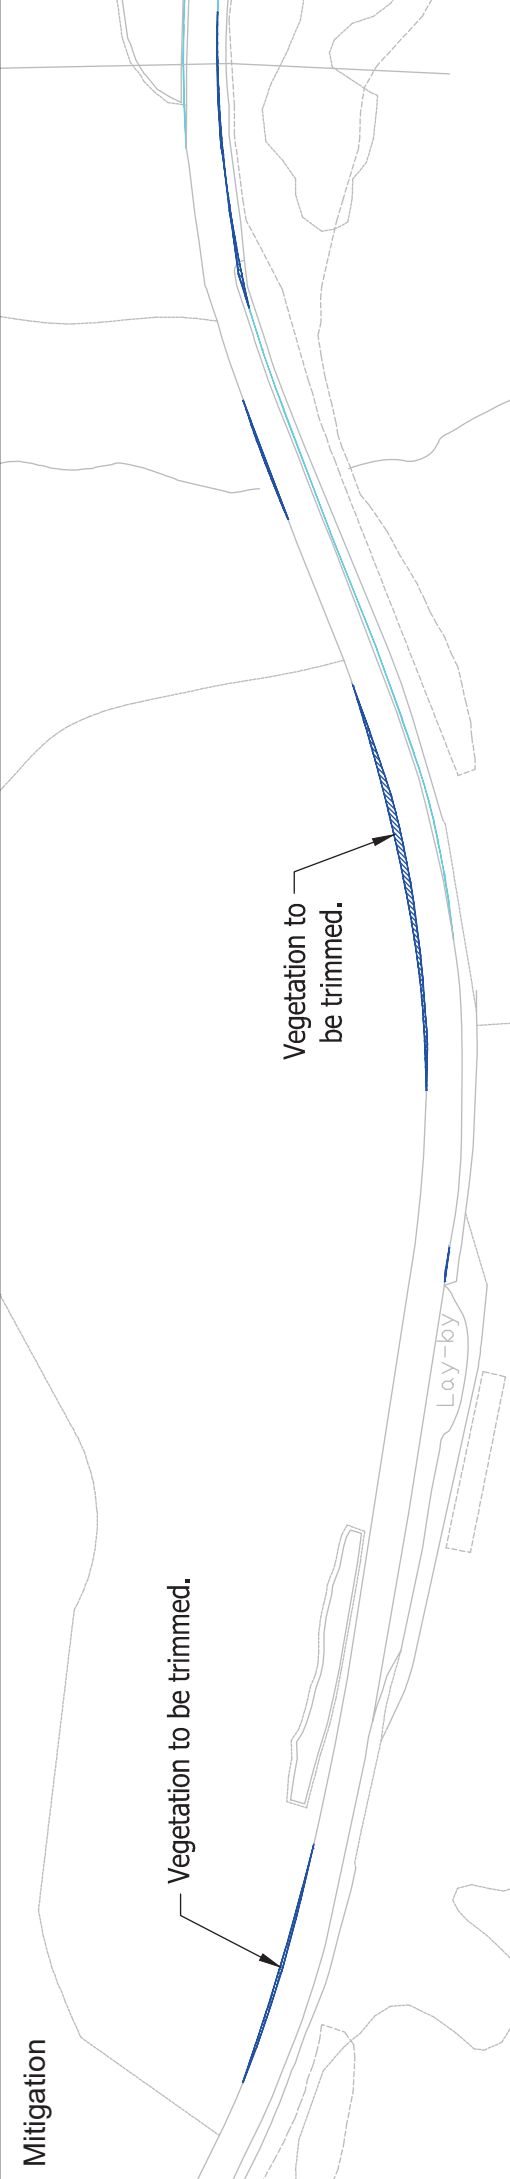

Pell Frischmann
93 GEORGE STREET, EDINBURGH EH2 3ES
Telephone +44 (0)131 240 1270
Email: p.frischmann@pellfrischmann.com
www.pellfrischmann.com

Client
SSE Renewables

Project
Bhlaraidh Wind Farm


POI
4, 5

SPA Location
A87 (T) East of Kyle of Lochalsh

Notes
1. All mitigation is subject to confirmation through a test run.
2. This is not a construction drawing and is intended for illustration purposes only.
3. Do not scale from this drawing.

Drawing Title
N163 Blade and Tower

-	-	-	-	-	-	-	-	-	-
Rev	Drawn	AD	Approved	Description	TL	Date	Dm	App	Date
					25/09/2025				
Status	Draft		Key						
Revision	00								
Scale	1:1000 @ A3								
					Wheel SPA	Overrun			
					Body SPA	Oversail			
					Load SPA				
					Indicative	DoT			
Drawing No.									
10110704 - PF - SPA - 04									

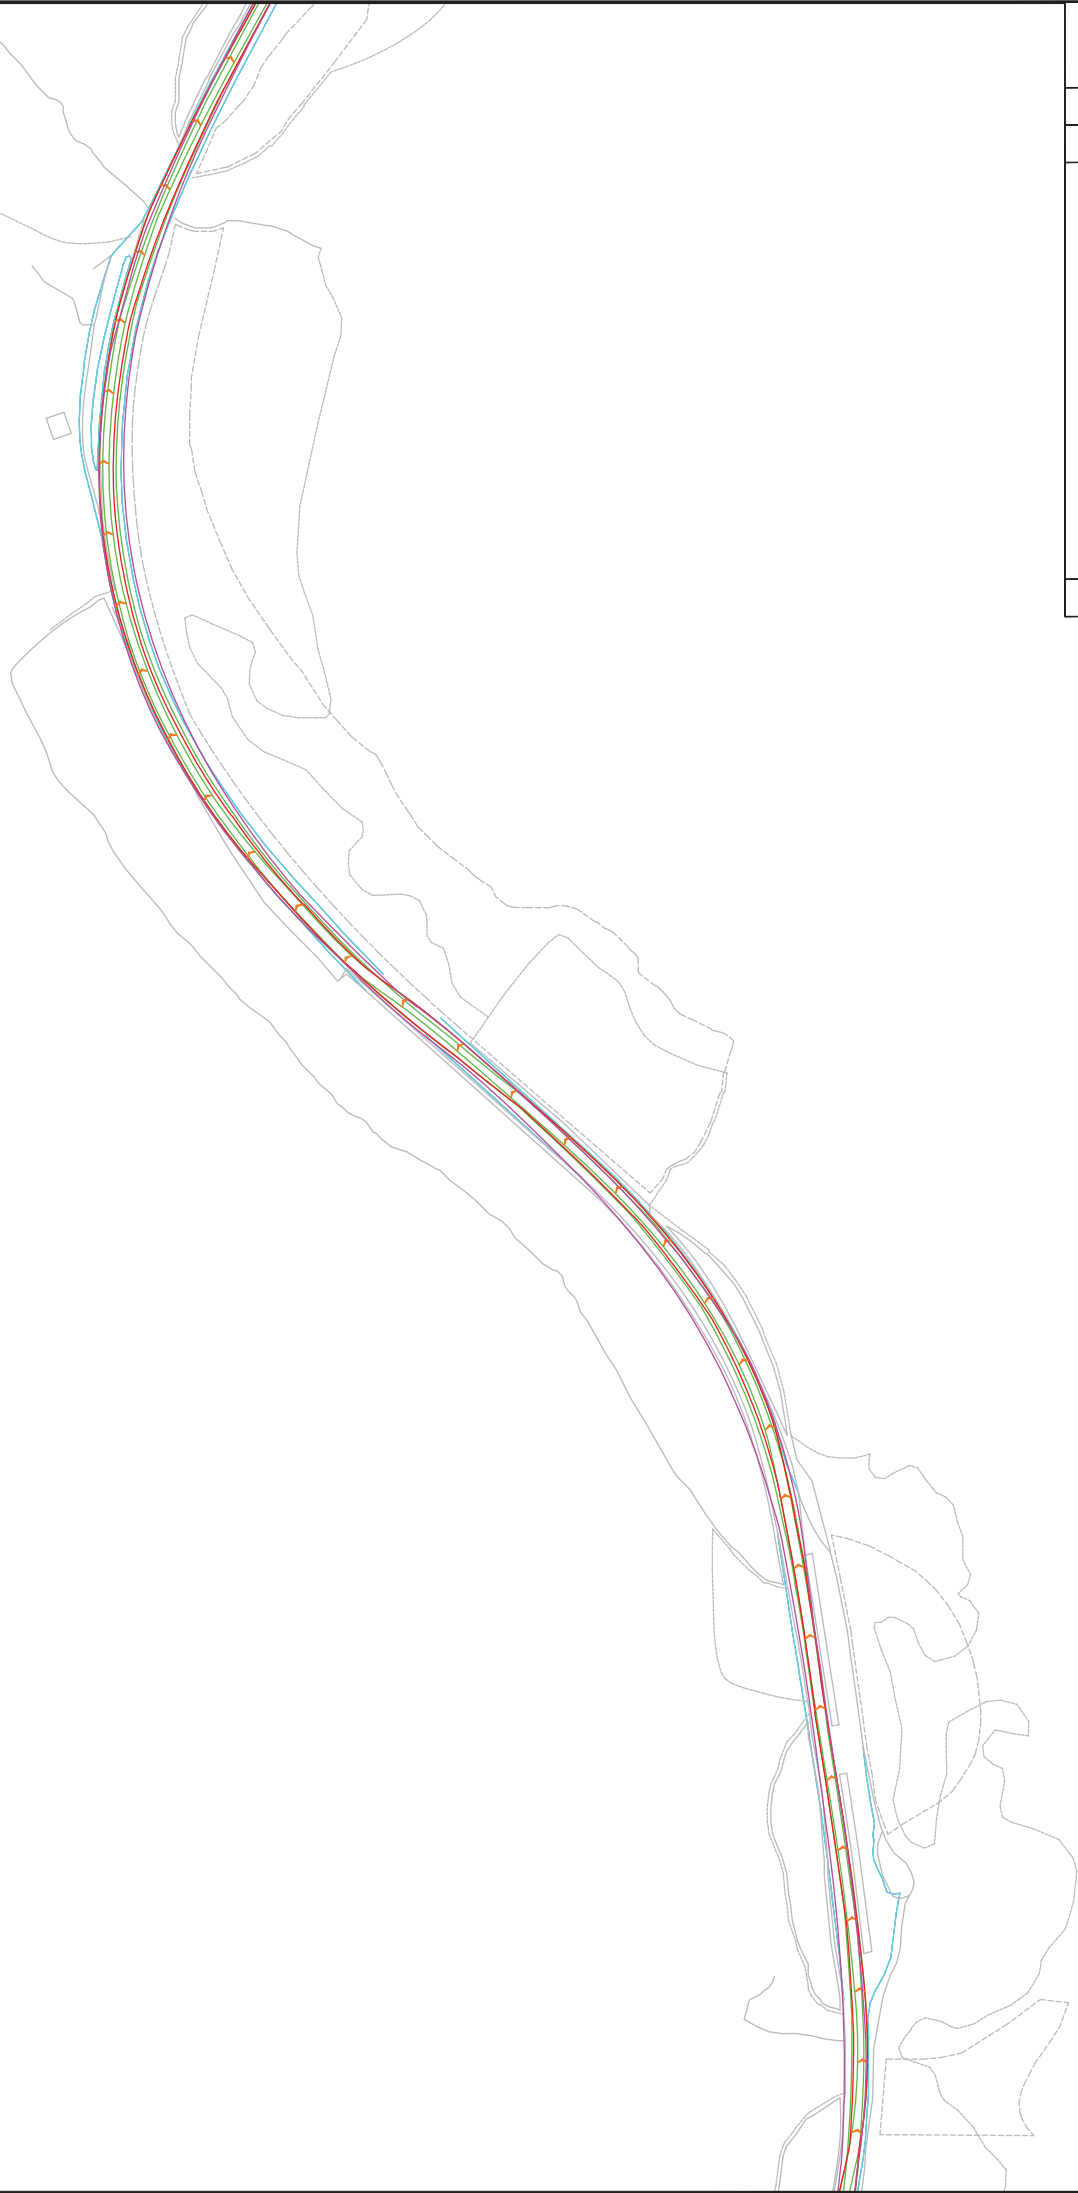

Pell Frischmann
93 GEORGE STREET, EDINBURGH EH2 3ES
Telephone +44 (0)131 240 1270
Email: p.f@pellfrischmann.com
www.pellfrischmann.com

Client
SSE Renewables

Project
Bhlaraidh Wind Farm

POI
6, 7
SPA Location

A87 (T) Loch Alsh Viewpoint

Notes
1. All mitigation is subject to confirmation through a test run.
2. This is not a construction drawing and is intended for illustration purposes only.
3. Do not scale from this drawing.

Drawing Title
N163 Blade and Tower

-	-	-	-	-	-	-	-	-	-
Rev	Description				Date	Dm	App	Date	
Drawn	AD	Approved	TL	25/09/2025					
Status	Draft		Key						
Revision	00		Wheel SPA Body SPA Load SPA Indicative						
Scale	1:1500 @ A3		Overrun Over-sail DoT						
Drawing No. 10110704 - PF - SPA - 05									

Mitigation



Bollards to be oversailed.

Safety barrier to be oversailed.

Vegetation to be trimmed.

Pell Frischmann 93 GEORGE STREET, EDINBURGH EH2 3ES Telephone +44 (0)131 240 1270 Email: p.frischmann@pellfrischmann.com www.pellfrischmann.com	Project		Bhlaraidh Wind Farm		Drawing Title		N163 Blade and Tower				25/09/2025					
	POI		6, 7		SPA Location		A87 (T) Loch Alsh Viewpoint									
	Notes		1. All mitigation is subject to confirmation through a test run. 2. This is not a construction drawing and is intended for illustration purposes only. 3. Do not scale from this drawing.													
	Client		SSE Renewables										Drawing No. 10110704 - PF - SPA - 05A			
Rev		Description				Dm		App		Date						
Drawn		AD		Approved		TL		Date								
Status		Draft		Key		Wheel SPA		Overrun								
Revision		00				Body SPA		Oversail								
Scale		1:1500 @ A3				Load SPA		DoT								




Mitigation


Blade



Pell Frischmann		Project		Drawing Title		Date	
93 GEORGE STREET, EDINBURGH EH2 3ES Telephone +44 (0)131 240 1270 Email: p.frischmann@pellfrischmann.com www.pellfrischmann.com		Bhlaraidh Wind Farm		N163 Blade and Tower		25/09/2025	
		8		A87 (T) South of Balmacara Square			
		Notes					
SSE Renewables		1. All mitigation is subject to confirmation through a test run. 2. This is not a construction drawing and is intended for illustration purposes only. 3. Do not scale from this drawing.					
Client		10110704 - PF - SPA - 06					

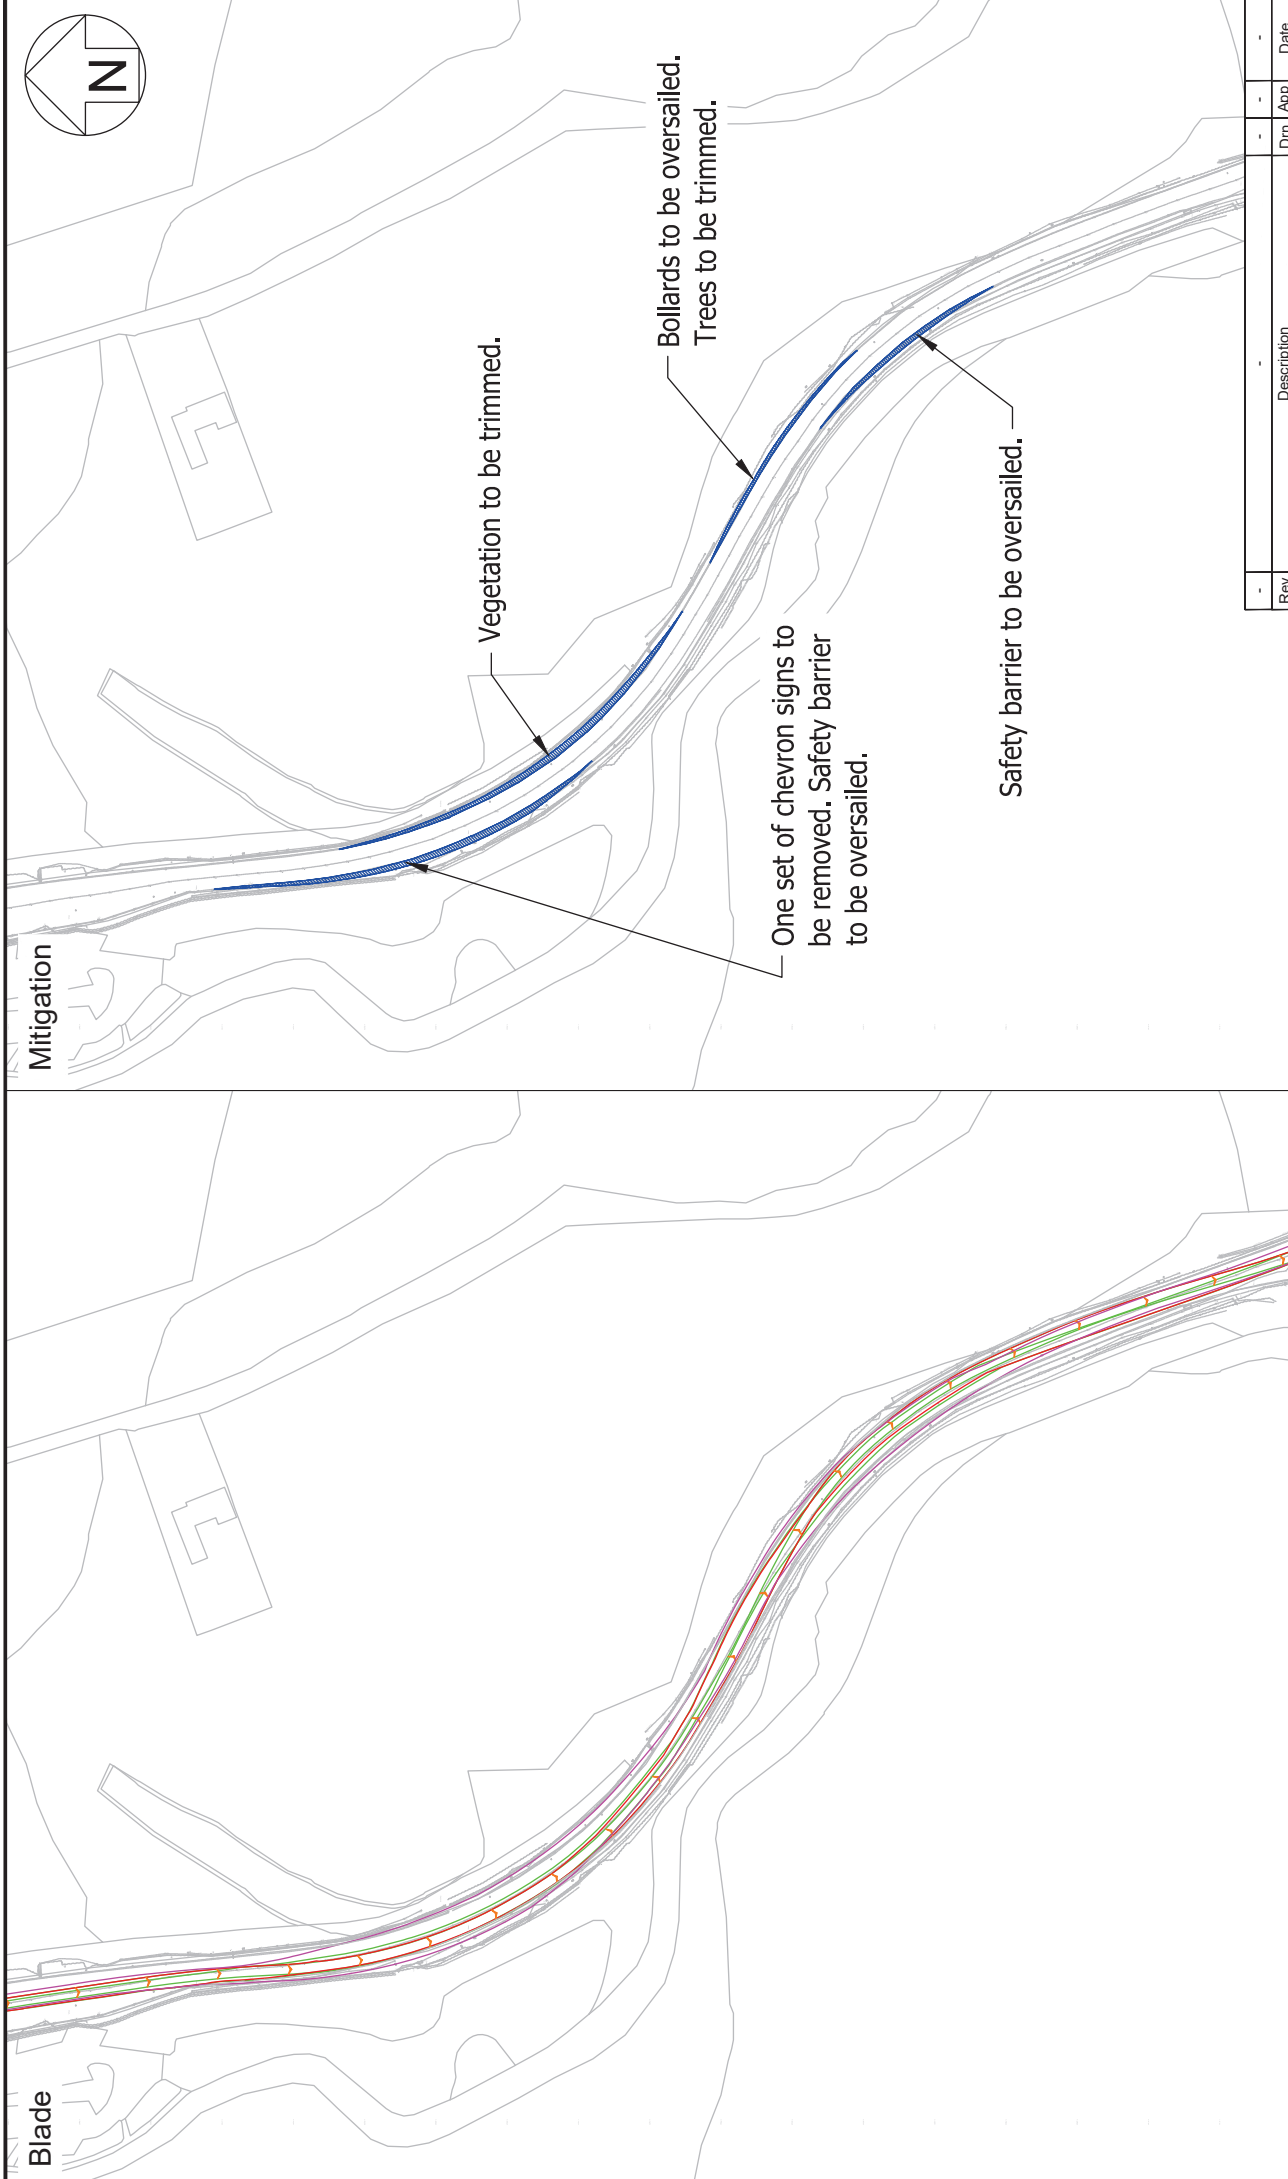


Pell Frischmann		Project		Drawing Title		Rev						Date	
93 GEORGE STREET, EDINBURGH EH2 3ES Telephone +44 (0)131 240 1270 Email: p.frischmann@pellfrischmann.com www.pellfrischmann.com		Bhlaraidh Wind Farm		N163 Blade and Tower		Drawn	AD	Approved	TL	Date	25/09/2025	Rev	Date
POI		9		SPA Location		A87 (T) Eilean Donan Upper Viewpoint		Key		Status		Draft	
Notes		1. All mitigation is subject to confirmation through a test run. 2. This is not a construction drawing and is intended for illustration purposes only. 3. Do not scale from this drawing.		Revision		00		Wheel SPA		Overrun		Body SPA	
Client		SSE Renewables		Scale		1:1500 @ A3		Load SPA		Oversail		DoT	
Drawing No.		10110704 - PF - SPA - 07		Drawing No.		1:1500 @ A3		Indicative		DoT		DoT	

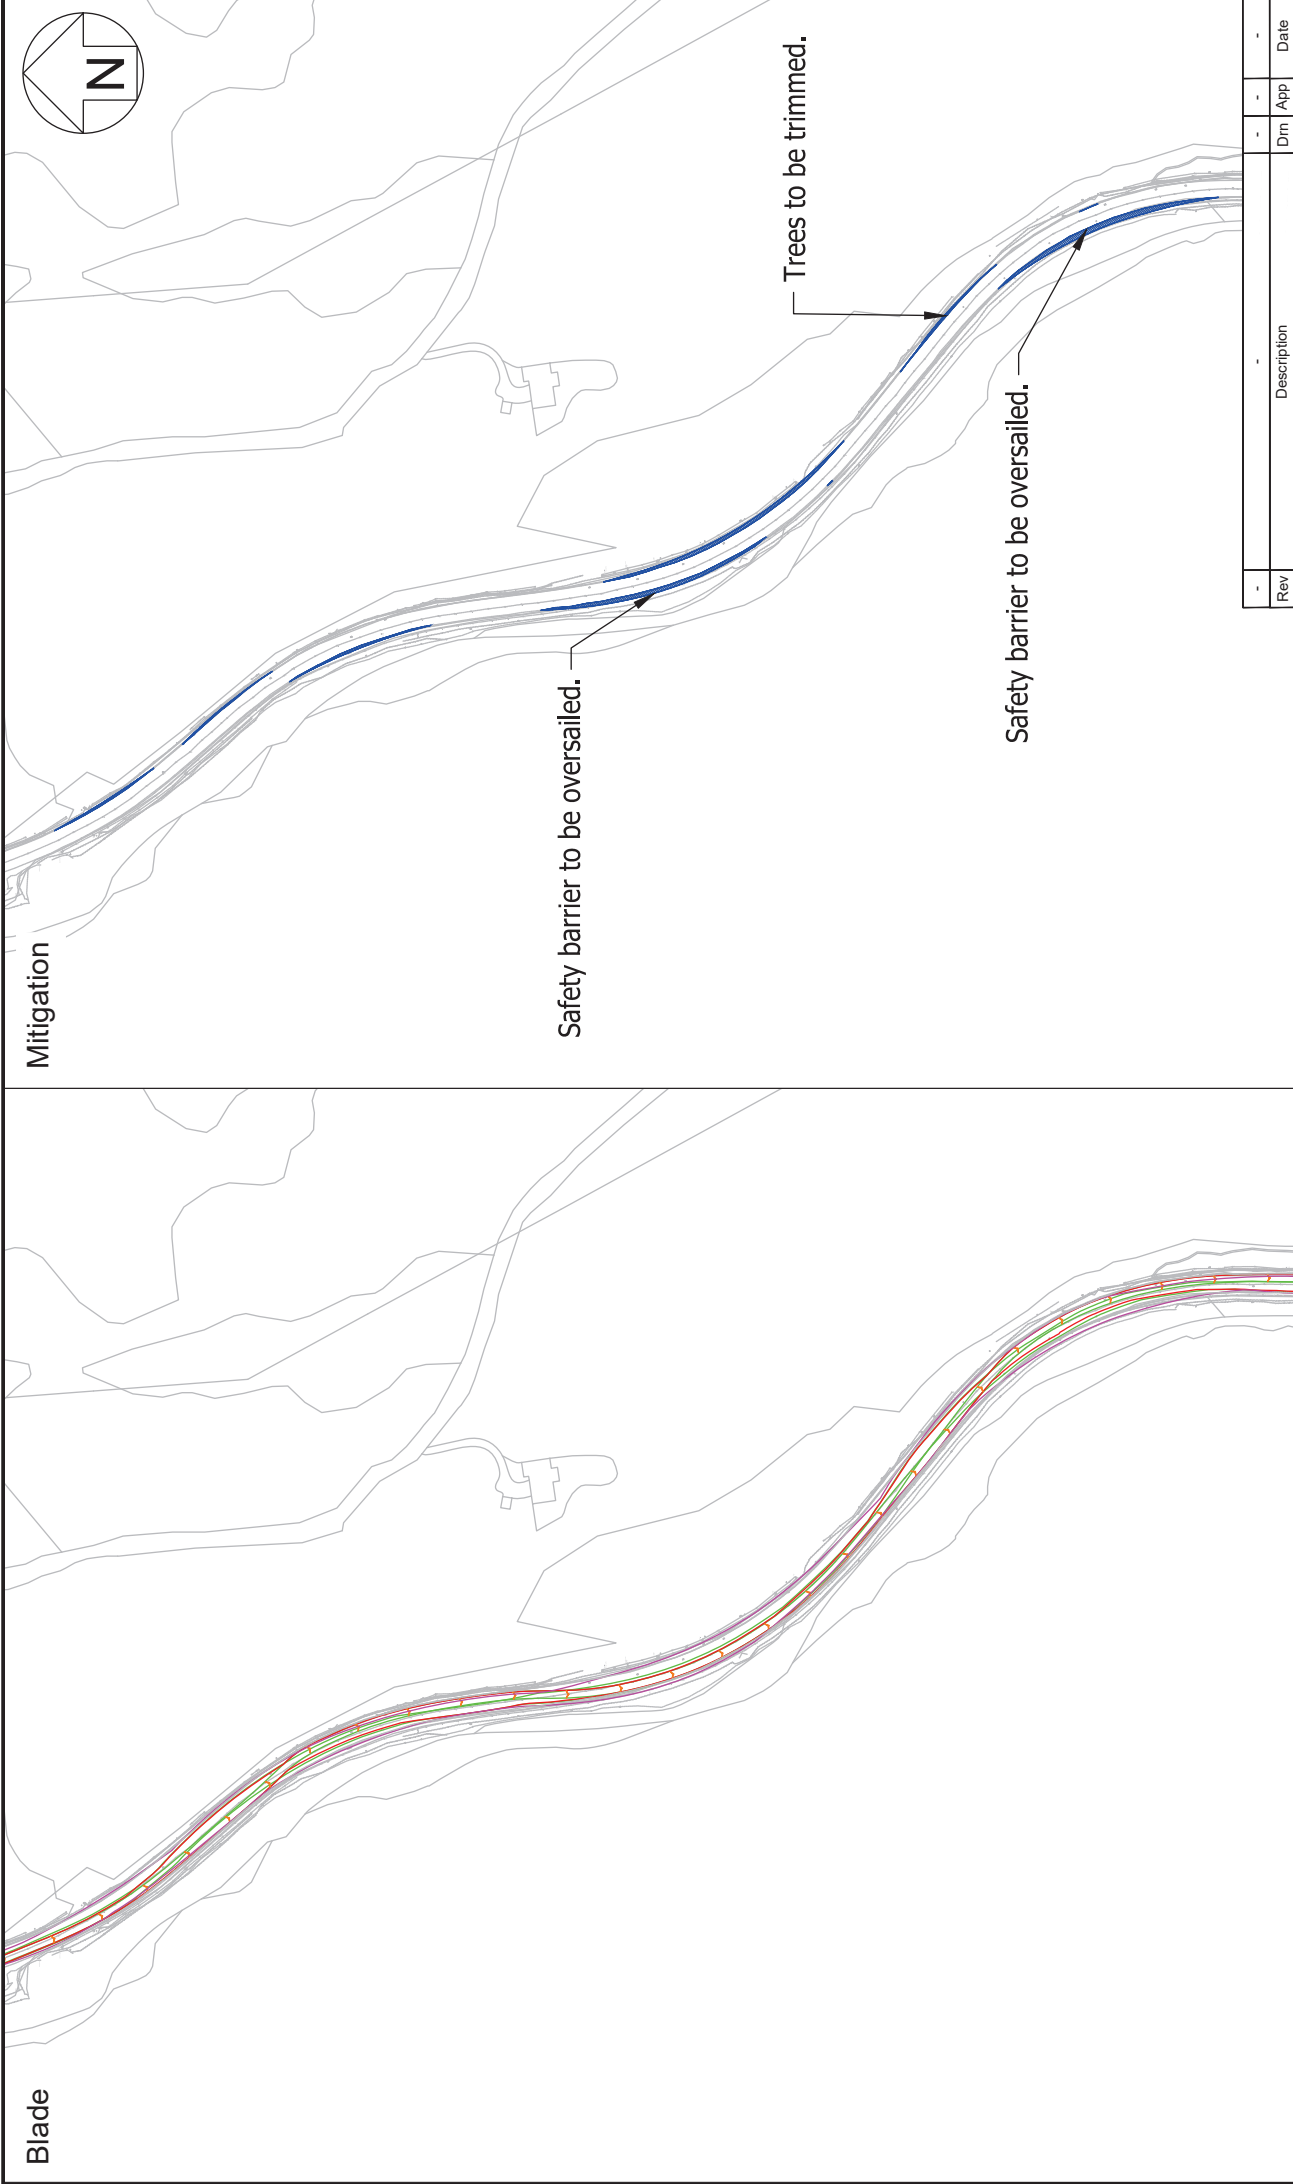

Pell Frischmann				Project				Drawing Title		Date			
93 GEORGE STREET, EDINBURGH EH2 3ES Telephone +44 (0)131 240 1270 Email: p.f@pellfrischmann.com www.pellfrischmann.com				Bhlaraith Wind Farm				N163 Blade and Tower		25/09/2025			
				POI		10		SPA Location		A87 (T) Southeast of Eilean Donan Castle			
				Notes									
SSE Renewables								Drawing No.		10110704 - PF - SPA - 08			
Client													

Blade

Mitigation

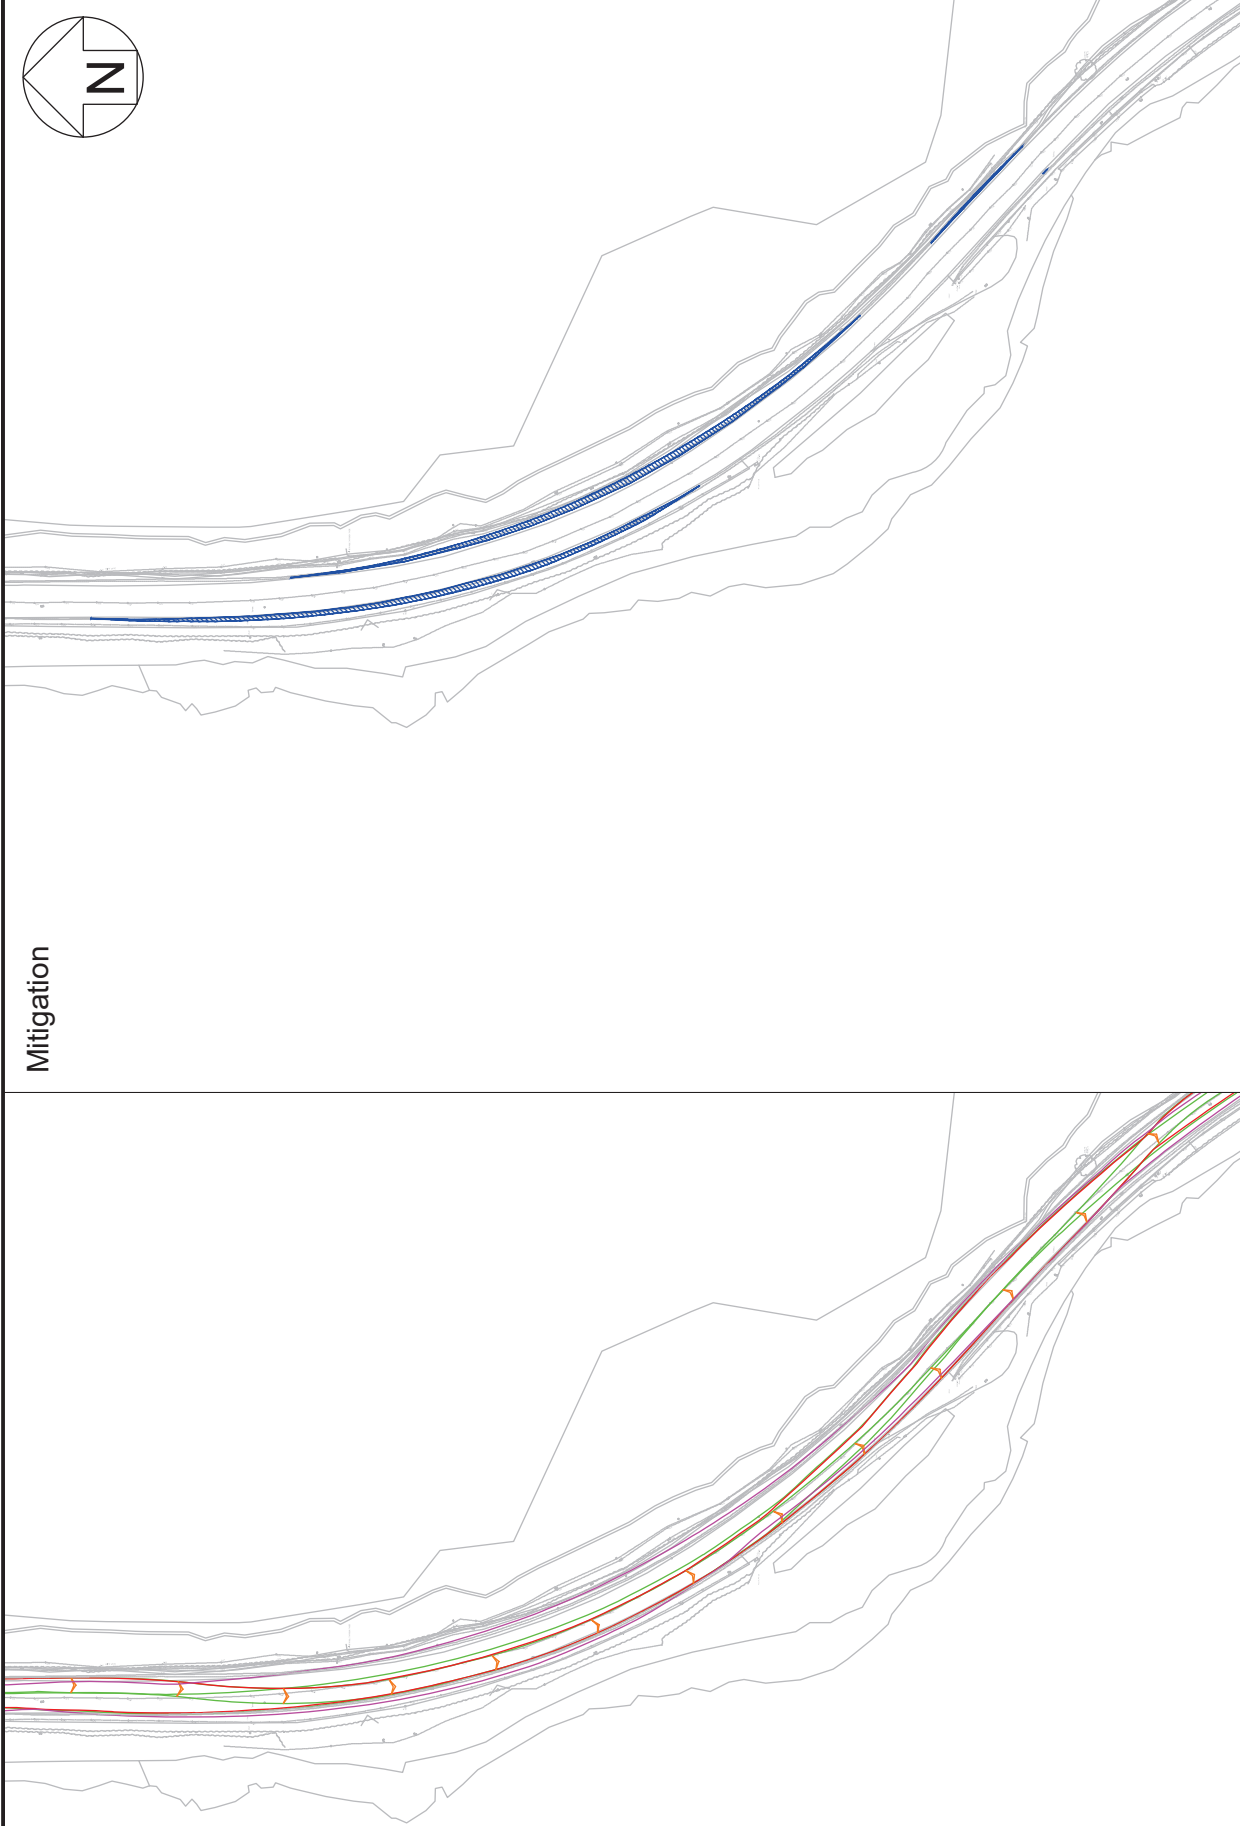

Pell Frischmann

93 GEORGE STREET, EDINBURGH EH2 3ES
Telephone +44 (0)131 240 1270
Email: p.f@pellfrischmann.com
www.pellfrischmann.com

Client

SSE Renewables

Project

Bhlaraidh Wind Farm

POI
11

Notes
1. All mitigation is subject to confirmation through a test run.
2. This is not a construction drawing and is intended for illustration purposes only.
3. Do not scale from this drawing.

Drawing Title

N163 Blade and Tower

A87 (T) North of Letterfearn

-	-	-	-	-	-	-	-	-	-
Rev	Drawn	AD	Approved	Description	TL	Date	Dm	App	Date
						25/09/2025			
Status	Revision	Draft	Key						
		00		Wheel SPA		Overrun			
				Body SPA					
				Load SPA		Oversail			
Scale		1:1000 @ A3		Indicative				DoT	
Drawing No. 10110704 - PF - SPA - 09									



Pell Frischmann 93 GEORGE STREET, EDINBURGH EH2 3ES Telephone +44 (0)131 240 1270 Email: p.f@pellfrischmann.com www.pellfrischmann.com			Project		Bhlaraith Wind Farm		Drawing Title		N163 Blade and Tower				Date		25/09/2025									
SSE Renewables			POI		14		SPA Location		A87 (T) Invershiel				Drawn		AD		Approved		TL					
			Notes										Status		Draft		Key		Wheel SPA				Overrun	
													Revision		00				Body SPA				Oversail	
													Scale		1:1500 @ A3				Load SPA					
Client			Drawing No. 10110704 - PF - SPA - 10																					
1. All mitigation is subject to confirmation through a test run. 2. This is not a construction drawing and is intended for illustration purposes only. 3. Do not scale from this drawing.																								

- 1. All mitigation is subject to confirmation through a test run.
- 2. This is not a construction drawing and is intended for illustration purposes only.
- 3. Do not scale from this drawing.



Load bearing surface to be laid. Three sets of chevron signs, two bollards and safety barrier to be removed. Vegetation to be cleared. **Third party land** required.

Detailed design necessary to confirm the requirements for land and rock face reprofiling. One road sign and wall to be removed. Trees and vegetation to be cleared. **Third party land** required.

Pell Frischmann

93 GEORGE STREET, EDINBURGH EH2 3ES
Telephone +44 (0)131 240 1270
Email: p.frischmann@pellfrischmann.com
www.pellfrischmann.com

SSE Renewables

Client

Project
Bhlaraidh Wind Farm

Drawing Title
N163 Blade and Tower

POI
14

SPA Location

A87 (T) Invershiel

Notes

- 1. All mitigation is subject to confirmation through a test run.
- 2. This is not a construction drawing and is intended for illustration purposes only.
- 3. Do not scale from this drawing.

Rev	Drawn	AD	Approved	Description	TL	Date	Dm	App	Date
						25/09/2025			
Status	Revision	Draft	00	Key					
					Wheel SPA		Overrun		
					Body SPA		Oversail		
					Load SPA				
Scale	1:1500 @ A3				Indicative		DoT		
Drawing No.									



Blade

Mitigation

Trees and vegetation to be trimmed. Clearance to western rock face to be confirmed sufficient during the test run.

Pell Frischmann 93 GEORGE STREET, EDINBURGH EH2 3ES Telephone +44 (0)131 240 1270 Email: p.f@pellfrischmann.com www.pellfrischmann.com		Project		Drawing Title		Rev		Description		Date	
Client SSE Renewables		Blharaidh Wind Farm		N163 Blade and Tower		Drawn		AD		25/09/2025	
POI 16, 17		SPA Location A87 (T) Southeast of Shiel Bridge				Status		Approved		TL	
Notes 1. All mitigation is subject to confirmation through a test run. 2. This is not a construction drawing and is intended for illustration purposes only. 3. Do not scale from this drawing.						Revision		Draft		Key	
						Scale		1:1500 @ A3		Overrun	
										Overseal	
										DoT	
										Dm	
										App	
										Date	
										10110704 - PF - SPA - 11	



Blade



Pell Frischmann 93 GEORGE STREET, EDINBURGH EH2 3ES Telephone +44 (0)131 240 1270 Email: p.frischmann@pellfrischmann.com www.pellfrischmann.com		Project		Bhlaraidh Wind Farm		Drawing Title			
Client SSE Renewables		POI 18, 19		SPA Location A87 (T) South of Loch Shiel		N163 Blade and Tower			
Notes 1. All mitigation is subject to confirmation through a test run. 2. This is not a construction drawing and is intended for illustration purposes only. 3. Do not scale from this drawing.									
Rev		Drawn		AD		Description		Date	
-		-		-		-		-	
Status		Revision		Draft		Key		TL	
-		-		-		-		-	
Scale		1:1000 @ A3		00		Wheel SPA		Overrun	
Drawing No.		10110704 - PF - SPA - 12		25/09/2025		Body SPA		Oversail	
						Load SPA		DoT	
						Indicative			



Mitigation

Vegetation to be trimmed.

Vegetation to be trimmed.

Load bearing surface to be laid. Seven bollards to be removed. Trees to be trimmed.

Pell Frischmann 93 GEORGE STREET, EDINBURGH EH2 3ES Telephone +44 (0)131 240 1270 Email: p.frischmann@pellfrischmann.com www.pellfrischmann.com		Project		Bhlaraidh Wind Farm		Drawing Title		N163 Blade and Tower	
Client SSE Renewables		POI 18, 19		SPA Location		A87 (T) South of Loch Shiel			
Notes 1. All mitigation is subject to confirmation through a test run. 2. This is not a construction drawing and is intended for illustration purposes only. 3. Do not scale from this drawing.									
		Rev		Description		Date		Date	
		-		-		-		-	
		Drawn		AD		Approved		TL	
		-		-		-		-	
		Status		Draft		Key		Overrun	
		-		-		-		-	
		Revision		00		Wheel SPA		Body SPA	
		-		-		-		-	
		Scale		1:1000 @ A3		Load SPA		Oversail	
		-		-		-		-	
		Drawing No.		10110704 - PF - SPA - 12A		Indicative		DoT	
		-		-		-		-	

Blade



Mitigation

Load bearing surface to be laid. Two sets of chevron signs, five bollards, fence and safety barrier to be removed. Vegetation to be cleared. Trees to be trimmed. **Third party land** required.

Vegetation to be trimmed.

Pell Frischmann

93 GEORGE STREET, EDINBURGH EH2 3ES
Telephone +44 (0)131 240 1270
Email: p.f@pellfrischmann.com
www.pellfrischmann.com

SSE Renewables

Client

Project

Bhlaraidh Wind Farm

Drawing Title

N163 Blade and Tower

POI
20

SPA Location

A87 (T) West of Beinn Bhuidhe

Notes

- 1. All mitigation is subject to confirmation through a test run.
- 2. This is not a construction drawing and is intended for illustration purposes only.
- 3. Do not scale from this drawing.

Rev	Drawn	AD	Approved	Description	TL	Date	Drn	App	Date
-	-	-	-	-	-	-	-	-	-
Status	Revision	Draft	00	Key	Wheel SPA	Body SPA	Load SPA	Indicative	Overrun
Scale	1:1000 @ A3								DoT
Drawing No.	10110704 - PF - SPA - 13								




Mitigation

Trees and vegetation to be trimmed.

Pell Frischmann		Project		Bhlaraidh Wind Farm		Drawing Title		N163 Blade and Tower		Rev		Description		Dm		App		Date	
93 GEORGE STREET, EDINBURGH EH2 3ES Telephone +44 (0)131 240 1270 Email: pfedinburgh@pellfrischmann.com www.pellfrischmann.com		POI		21		SPA Location		A87 (T) Southwest of Sgurr Fhuaran		Drawn		AD		Approved		TL		Date	
		Notes								Status		Draft		Key		Wheel SPA		Overrun	
										Revision		00				Body SPA		Oversail	
										Scale		1:1000 @ A3				Load SPA		DoT	
SSE Renewables																		10110704 - PF - SPA - 14	
Client																		Drawing No.	



Pell Frischmann		Project		Drawing Title		Date	
93 GEORGE STREET, EDINBURGH EH2 3ES Telephone +44 (0)131 240 1270 Email: pfredinburgh@pellfrischmann.com www.pellfrischmann.com		Blharaidh Wind Farm		N163 Blade and Tower		25/09/2025	
		POI		A87 (T) South of Achnagart Farm		Key	
		22		SPA Location		Status	
SSE Renewables		Notes		Revision		Draft	
		1. All mitigation is subject to confirmation through a test run. 2. This is not a construction drawing and is intended for illustration purposes only. 3. Do not scale from this drawing.		00		00	
				Scale		1:1000 @ A3	
Client		Drawing No.		Approved		TL	
		10110704 - PF - SPA - 15					

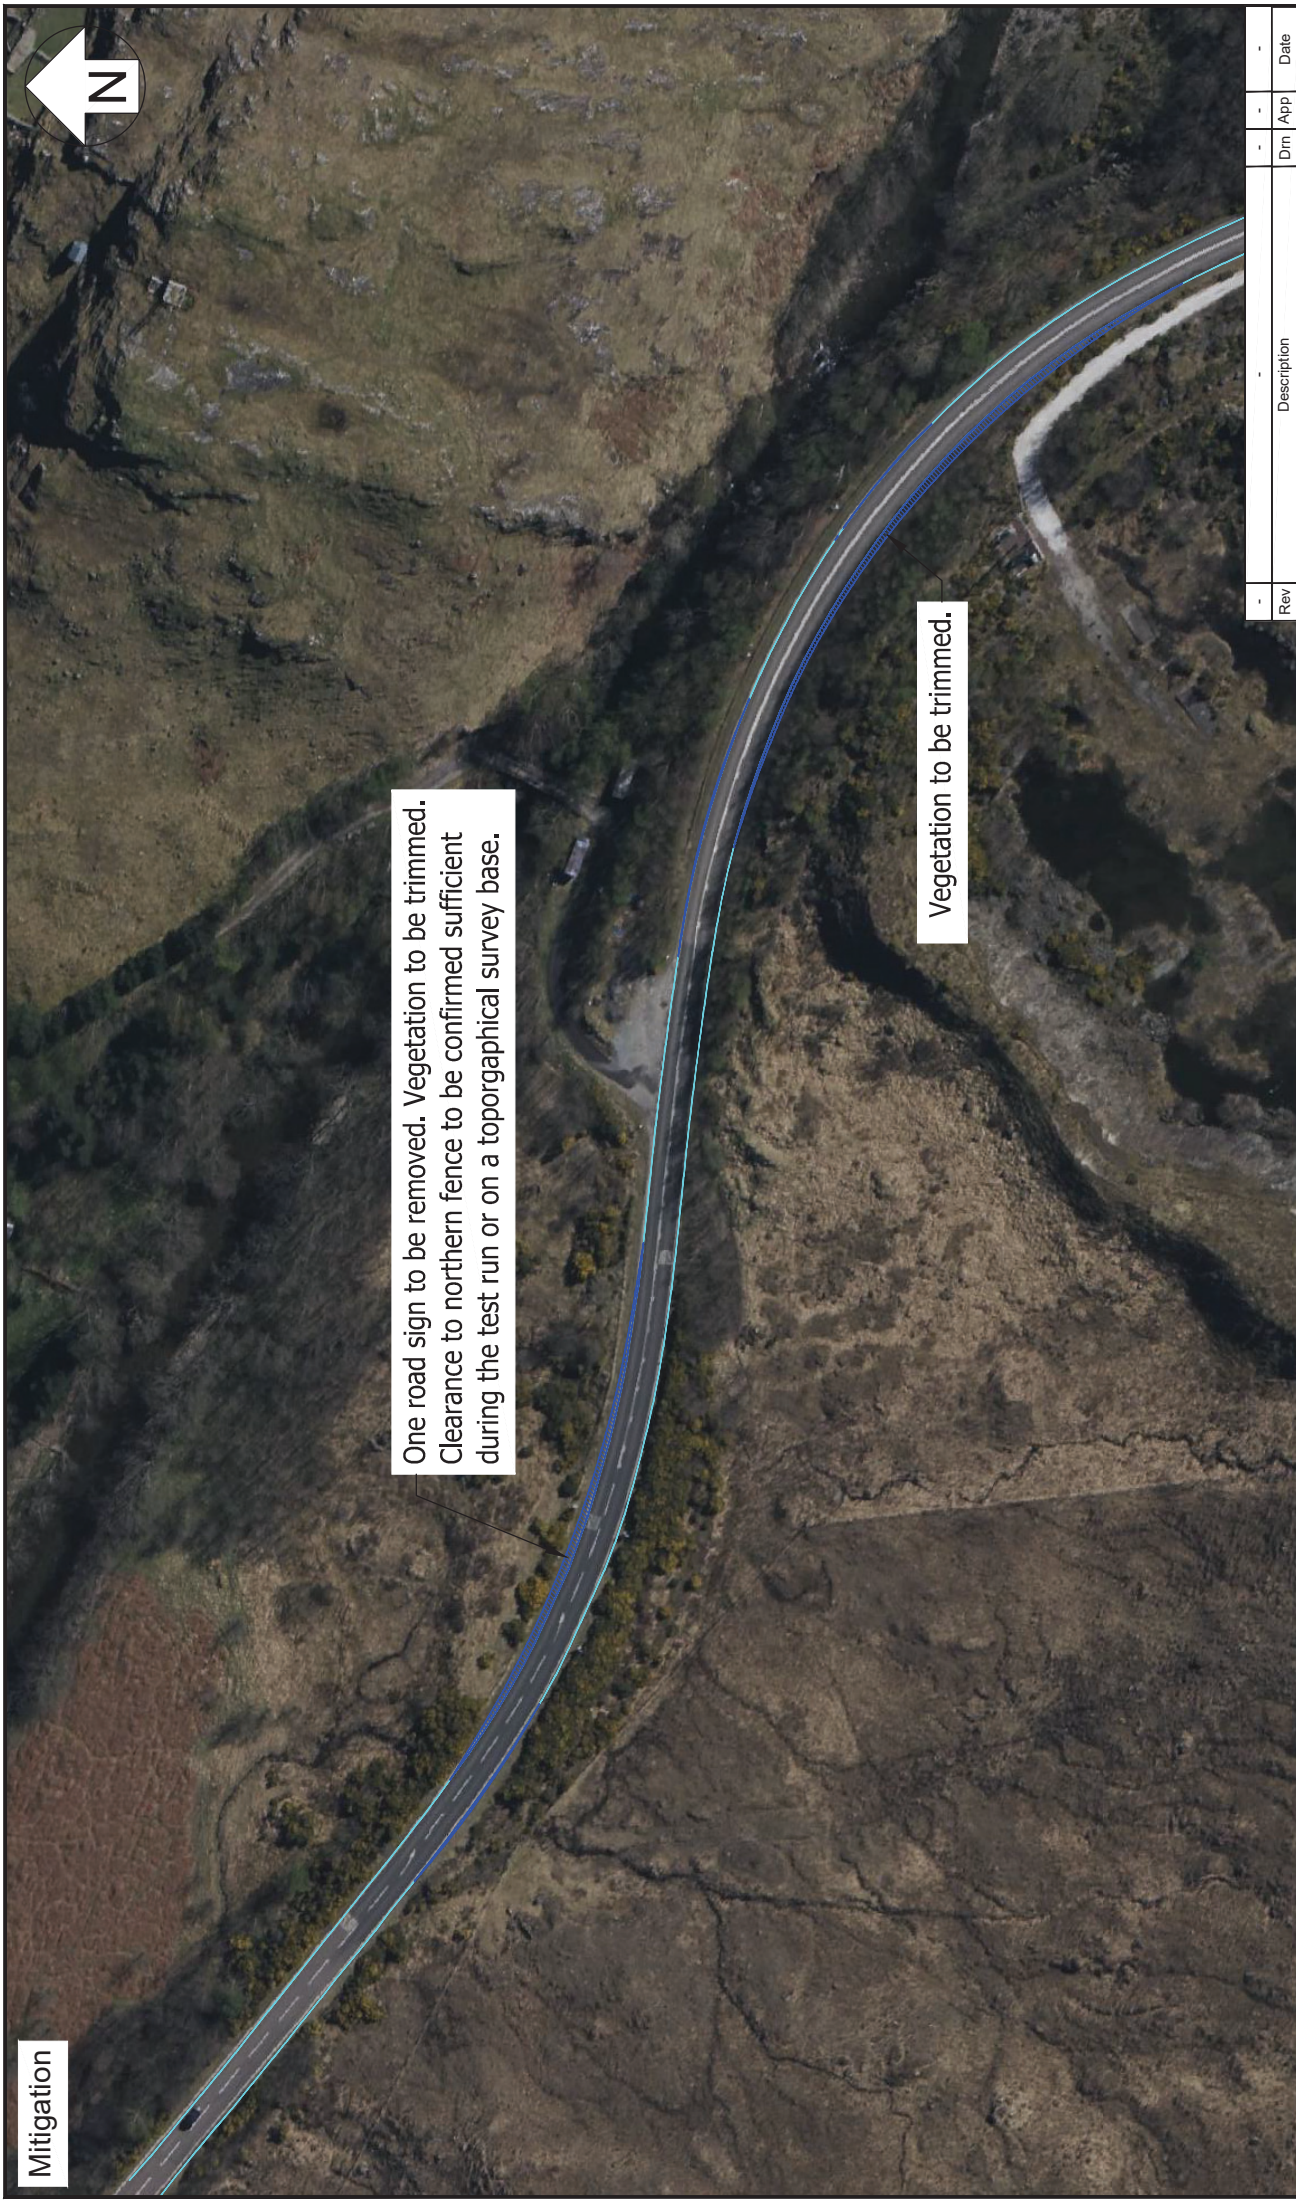

One road sign to be removed. Vegetation to be trimmed. Clearance to northern fence to be confirmed sufficient during the test run or on a topographical survey base.

Vegetation to be trimmed.

Pell Frischmann 93 GEORGE STREET, EDINBURGH EH2 3ES Telephone +44 (0)131 240 1270 Email: p.fredinburgh@pellfrischmann.com www.pellfrischmann.com				Project		Bhlaraith Wind Farm		Drawing Title		N163 Blade and Tower		Drawn		AD		Approved		TL		Date		25/09/2025	
Client SSE Renewables				POI		22		SPA Location		A87 (T) South of Achnagart Farm		Status		Revision		Scale		Key		Wheel SPA		Overrun	
												Draft		00				Body SPA		Oversail			
												1:1000 @ A3				Indicative		DoT					
Notes												Drawing No.		10110704 - PF - SPA - 15A									



Mitigation

Blade

Trees and vegetation to be trimmed. Land search recommended to confirm the extent of the available adopted boundary.

Pell Frischmann		Project		Drawing Title		Date		25/09/2025	
93 GEORGE STREET, EDINBURGH EH2 3ES Telephone +44 (0)131 240 1270 Email: p.fedinburgh@pellfrischmann.com www.pellfrischmann.com		Blharaith Wind Farm		N163 Blade and Tower		Drawn	AD	Approved	TL
		POI		A87 (T) Northeast of Forcan Ridge		Status	Draft		Key
		23		SPA Location		Revision	00		
SSE Renewables		Notes				Scale	1:1000 @ A3		DoT
Client		Drawing No. 10110704 - PF - SPA - 16							



Pell Frischmann		Project		Drawing Title		Rev	
93 GEORGE STREET, EDINBURGH EH2 3ES Telephone +44 (0)131 240 1270 Email: p.frischmann@pellfrischmann.com www.pellfrischmann.com		Bhlaraidh Wind Farm		N163 Blade and Tower		Description	
		SPA Location		A87 (T) West of River Shiel Waterfall		Approved	
		24, 25, 26		AD		Date	
SSE Renewables		Notes		Status		Key	
		1. All mitigation is subject to confirmation through a test run. 2. This is not a construction drawing and is intended for illustration purposes only. 3. Do not scale from this drawing.		Revision		Draft	
				Scale		00	
Client		Drawing No.		Revision		Indicative	
				1:2000 @ A3		DoT	
				10110704 - PF - SPA - 17		Date	
©Pell Frischmann Consultants		25/09/2025		Overrun		Date	
				Oversail		Dm	
				DoT		App	



Load bearing surface to be laid. Ditch to be culverted.
Safety barrier to be oversailed. Three sets of chevron signs
and nine bollards to be removed. Vegetation to be cleared.
Third party land required.

Safety barrier to
be oversailed.

Vegetation to be trimmed.

Pell Frischmann

93 GEORGE STREET, EDINBURGH EH2 3ES
Telephone +44 (0)131 240 1270
Email: p.frischmann@pellfrischmann.com
www.pellfrischmann.com

SSE Renewables

Project

Bhlaraidh Wind Farm

Drawing Title

N163 Blade and Tower

POI

24, 25, 26

SPA Location

A87 (T) West of River Shiel Waterfall

- Notes**
- 1. All mitigation is subject to confirmation through a test run.
 - 2. This is not a construction drawing and is intended for illustration purposes only.
 - 3. Do not scale from this drawing.

Drawn	AD	Approved	TL	Date	25/09/2025		
Status	Draft		Key				
Revision	00		Wheel SPA  Overrun				
Scale	1:2000 @ A3		Body SPA 				
			Load SPA  Oversail				
			Indicative  DoT 				
Drawing No.						10110704 - PF - SPA - 17A	

Blade

Mitigation



Wall to be removed. Land to be reprofiled. Detailed design on a topographical survey required. Retaining structure may be required. Vegetation to be cleared.
Third party land required.

Pell Frischmann 93 GEORGE STREET, EDINBURGH EH2 3ES Telephone +44 (0)131 240 1270 Email: p.f@pellfrischmann.com www.pellfrischmann.com		Project		Drawing Title		Rev		Description		Dm		App		Date	
		Blharaidh Wind Farm		N163 Blade and Tower		AD	Approved	TL	Date	25/09/2025					
POI		29		SPA Location		A87 (T) East of Battle of Glen Sheil Site		Status		Draft		Key		Overrun	
Notes								Revision		00		Wheel SPA		Body SPA	
								Scale		1:1000 @ A3		Load SPA		Oversail	
												Indicative		DoT	
Client		SSE Renewables						Drawing No.				10110704 - PF - SPA - 18		250925 Bharaidh SPA N163.dwg	

Blade

Mitigation

Safety barrier to be oversailed.

Pell Frischmann		Project		Bhlaraídh Wind Farm		Drawing Title		N163 Blade and Tower		25/09/2025		-		-	-	-									
93 GEORGE STREET, EDINBURGH EH2 3ES Telephone +44 (0)131 240 1270 Email: pfredinburgh@pellfrischmann.com www.pellfrischmann.com		POI		30		SPA Location		A87 (T) 5 Sisters of Kintail Trailhead		Key		Wheel SPA		Body SPA		Load SPA		Indicative		Overrun		Overall		DoT	
SSE Renewables		Notes		1. All mitigation is subject to confirmation through a test run. 2. This is not a construction drawing and is intended for illustration purposes only. 3. Do not scale from this drawing.		Status		Draft		Revision		00		Scale		1:1000 @ A3		Drawing No.		10110704 - PF - SPA - 19					
Client																									

Blade

Mitigation

Trees and vegetation to be cleared. Land search recommended to confirm the extent of the available adopted boundary.



Pell Frischmann
93 GEORGE STREET, EDINBURGH EH2 3ES
Telephone +44 (0)131 240 1270
Email: p.frischmann@pellfrischmann.com
www.pellfrischmann.com


Client
SSE Renewables

Project
Bhlaraidh Wind Farm

POI
31
SPA Location

Drawing Title
N163 Blade and Tower
A87 (T) North of Sgurr an Lochain

Notes
1. All mitigation is subject to confirmation through a test run.
2. This is not a construction drawing and is intended for illustration purposes only.
3. Do not scale from this drawing.

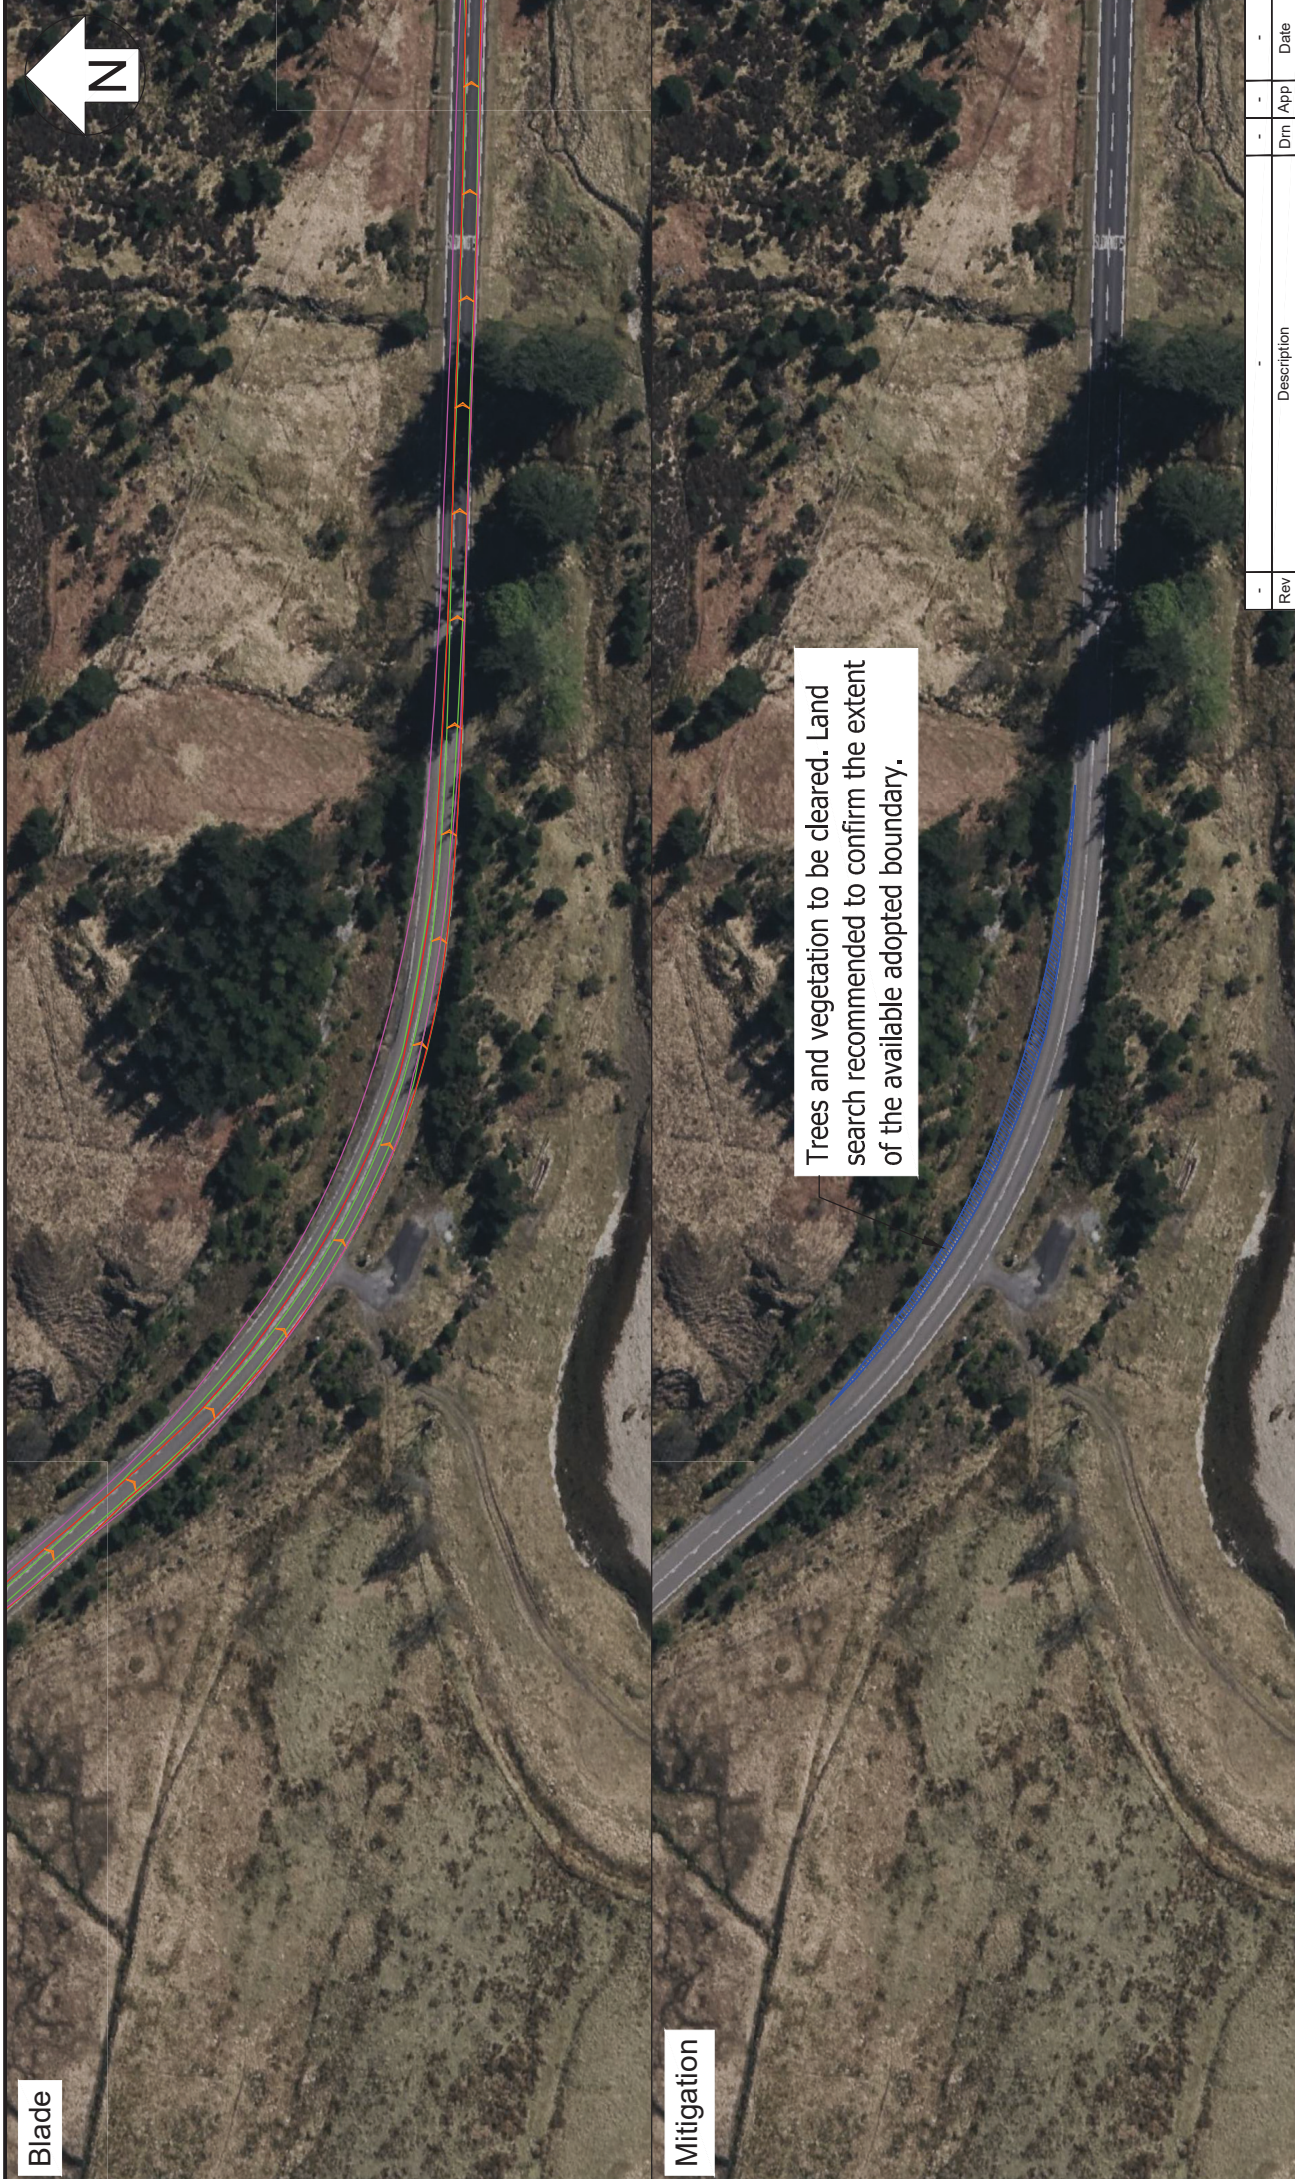

Rev	Drawn	AD	Approved	Description	TL	Date	Dm	App	Date
-	-	-	-	-	-	25/09/2025	-	-	-
Status	Revision	Draft	Key			Wheel SPA	Body SPA	Load SPA	Indicative
00	1:1000 @ A3	00				Overrun	Oversail	DoT	
Scale	Drawing No.			10110704 - PF - SPA - 20			250925 Bhlaraidh SPA N163.dwg		



Pell Frischmann		Project		Drawing Title		Date		25/09/2025	
93 GEORGE STREET, EDINBURGH EH2 3ES Telephone +44 (0)131 240 1270 Email: p.frischmann@pellfrischmann.com www.pellfrischmann.com		Bhlaraidh Wind Farm		N163 Blade and Tower					
		POI		SPA Location					
		32, 33		A87 (T) South of Beinn Fhada					
Notes		1. All mitigation is subject to confirmation through a test run. 2. This is not a construction drawing and is intended for illustration purposes only. 3. Do not scale from this drawing.							
Client		SSE Renewables		Drawing No.		10110704 - PF - SPA - 21			
		AD		Approved		TL			
		Status		Draft		Key		Wheel SPA Body SPA Load SPA Indicative	
		Revision		00				Overrun Oversail DoT	
		Scale		1:1000 @ A3					



One post to be removed. Land search recommended to confirm the extent of the available adopted boundary.

Trees and vegetation to be cleared. Land search recommended to confirm the extent of the available adopted boundary.

Pell Frischmann

93 GEORGE STREET, EDINBURGH EH2 3ES
Telephone +44 (0)131 240 1270
Email: p.frischmann@pellfrischmann.com
www.pellfrischmann.com

Client

SSE Renewables

Project

Bhlaraith Wind Farm

POI

32, 33

SPA Location

A87 (T) South of Beinn Fhada

Notes

1. All mitigation is subject to confirmation through a test run.
2. This is not a construction drawing and is intended for illustration purposes only.
3. Do not scale from this drawing.

Drawing Title

N163 Blade and Tower

AD

00

Scale

1:1000 @ A3

Rev	Description	TL	Date
-	-	-	-
Rev	Drawn	Approved	Date
-	-	-	-
Rev	Drawn	Approved	Date
-	-	-	-
Status	Draft	Key	Overrun
Revision	00	Wheel SPA	Overrun
Scale	1:1000 @ A3	Body SPA	Oversail
Drawing No.	10110704 - PF - SPA - 21A	Load SPA	DoT
		Indicative	



Blade



Pell Frischmann		Project		Drawing Title		Date		25/09/2025	
93 GEORGE STREET, EDINBURGH EH2 3ES Telephone +44 (0)131 240 1270 Email: p.frischmann@pellfrischmann.com www.pellfrischmann.com		Blhlaraidh Wind Farm		N163 Blade and Tower		Approved		TL	
		POI		A87 (T) Southeast of Beinn Fhada		AD		Drawn	
		34		SPA Location		Status		Draft	
SSE Renewables		Notes		Revision		00		Key	
		1. All mitigation is subject to confirmation through a test run.		Scale		1:1000 @ A3		Wheel SPA	
		2. This is not a construction drawing and is intended for illustration purposes only.						Body SPA	
								Load SPA	
								Indicative	
								DoT	
						</			

Mitigation



Trees and vegetation to be cleared. Land search recommended to confirm the extent of the available adopted boundary.

Pell Frischmann

93 GEORGE STREET, EDINBURGH EH2 3ES
Telephone +44 (0)131 240 1270
Email: p.frischmann@pellfrischmann.com
www.pellfrischmann.com


SSE Renewables

Project Bhlaraith Wind Farm N163 Blade and Tower

POI 34 SPA Location A87 (T) Southeast of Beinn Fhada

Notes
1. All mitigation is subject to confirmation through a test run.
2. This is not a construction drawing and is intended for illustration purposes only.
3. Do not scale from this drawing.

-	-	-	-	-	-	-	-	-	-
Rev	Description			Date					
Drawn	AD	Approved	TL	25/09/2025					
Status	Draft	Key							
Revision	00								
Scale	1:1000 @ A3								
Drawing No.									
10110704 - PF - SPA - 22A									

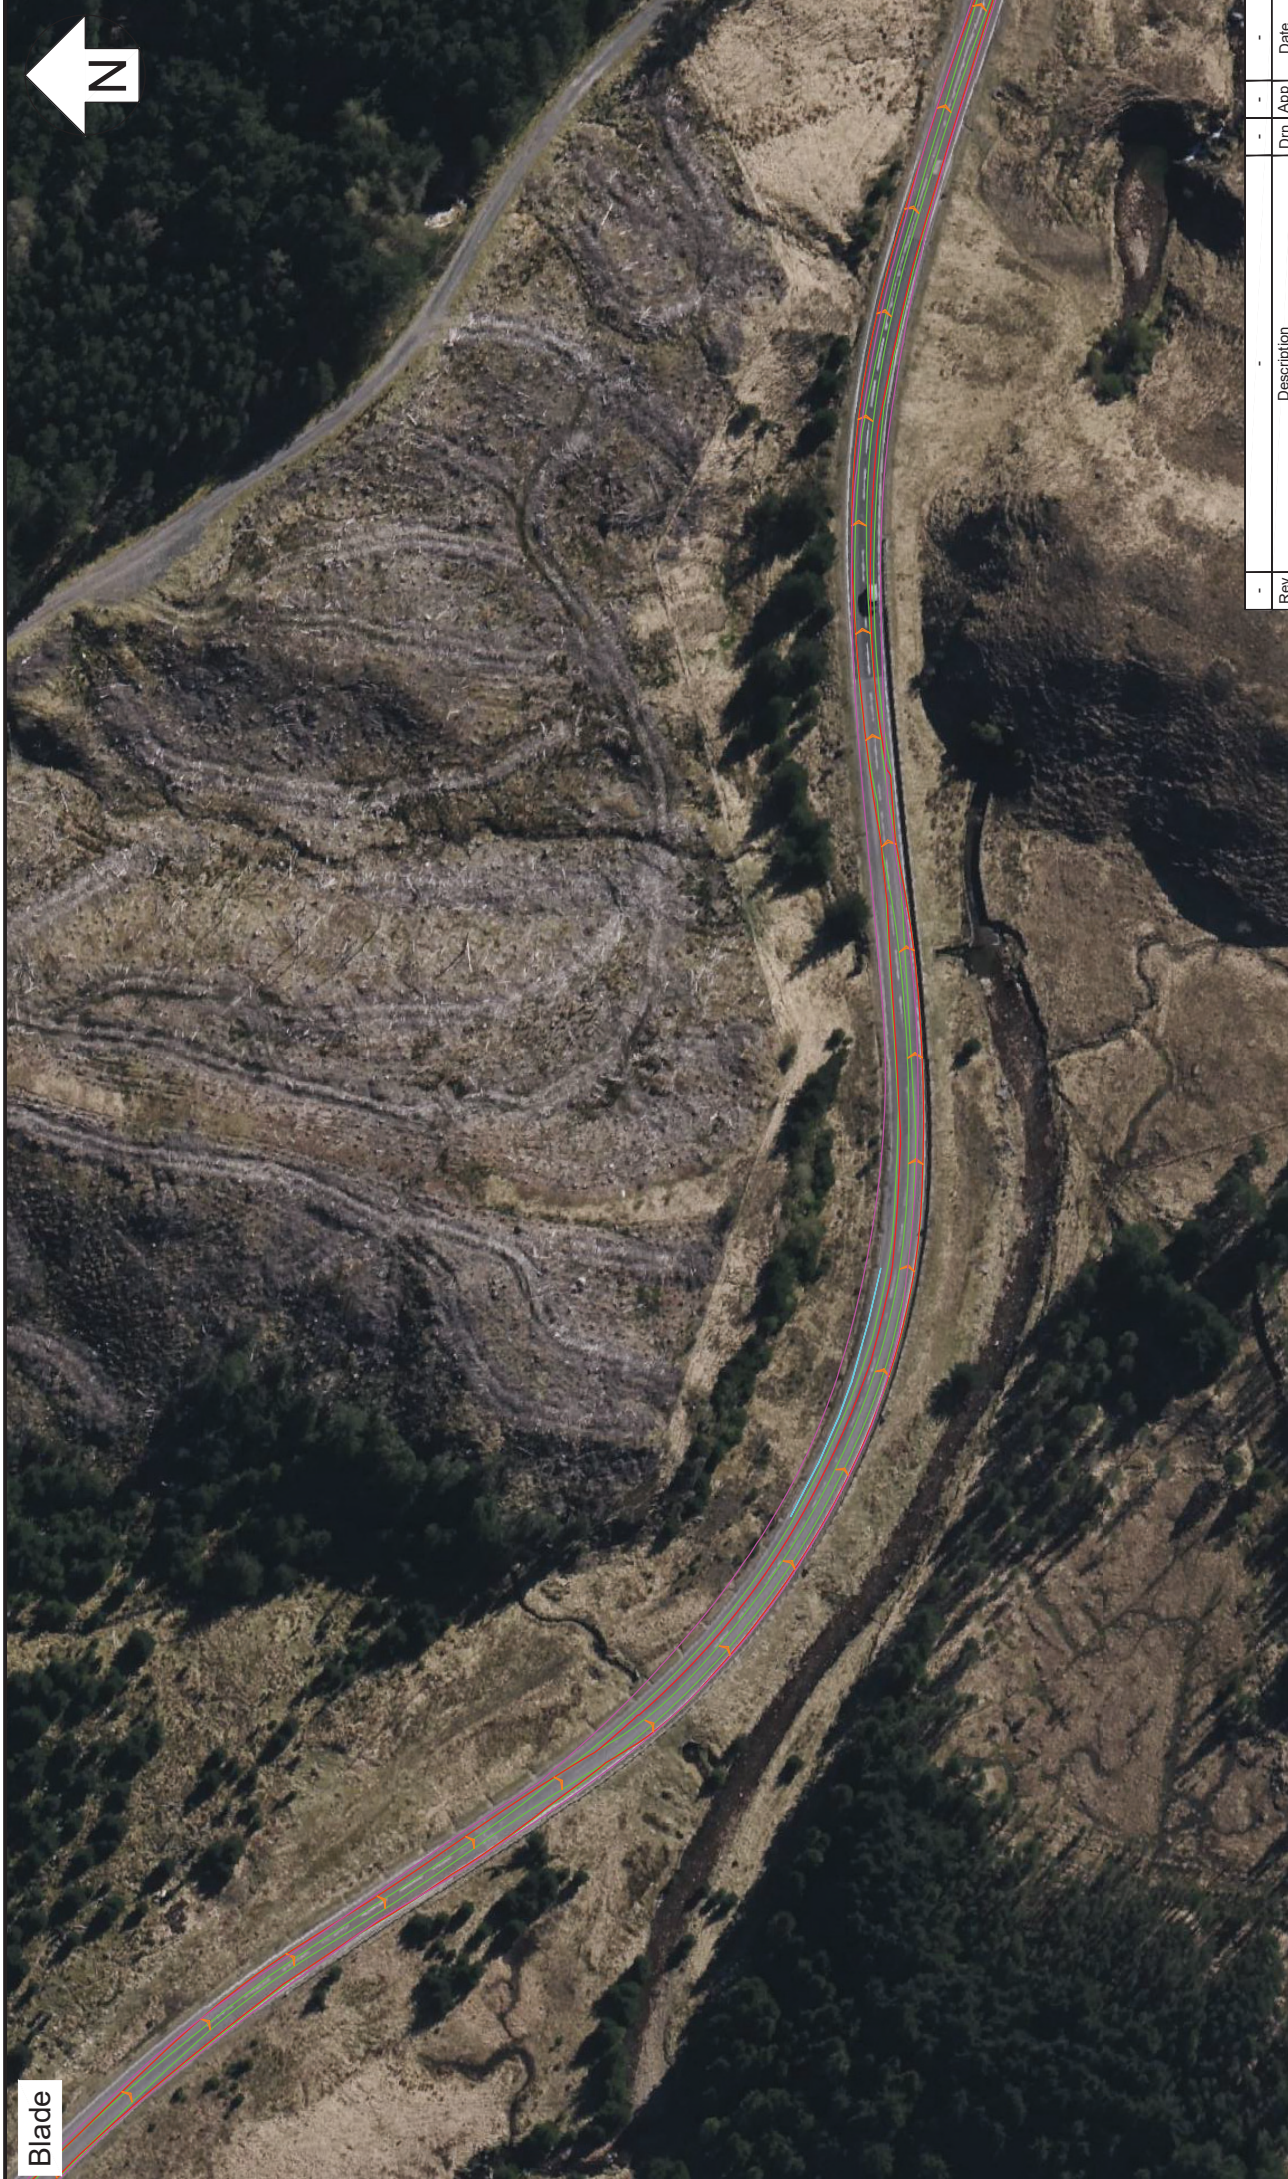

Pell Frischmann 93 GEORGE STREET, EDINBURGH EH2 3ES Telephone +44 (0)131 240 1270 Email: pfeidnburgh@pellfrischmann.com www.pellfrischmann.com SSE Renewables	Project		Drawing Title		25/09/2025				
	Bhlaraidh Wind Farm		N163 Blade and Tower		AD		Approved	Date	
	POI	35	SPA Location	A87 (T) North of Loch Quoich	Status	Draft	Key		
	Notes		1. All mitigation is subject to confirmation through a test run. 2. This is not a construction drawing and is intended for illustration purposes only. 3. Do not scale from this drawing.		Revision	00	Wheel SPA Body SPA Load SPA Indicative		
	Client		SSE Renewables		Scale	1:1000 @ A3	Overrun Oversail DoT		
					Drawing No.		10110704 - PF - SPA - 23		

Mitigation



Trees and vegetation to be cleared.
Third party land required.

Pell Frischmann

93 GEORGE STREET, EDINBURGH EH2 3ES
Telephone +44 (0)131 240 1270
Email: p.frischmann@pellfrischmann.com
www.pellfrischmann.com

SSE Renewables

Client

Project

Bhlaraith Wind Farm

Drawing Title

N163 Blade and Tower

POI

35

SPA Location

A87 (T) North of Loch Quoich

Notes

- 1. All mitigation is subject to confirmation through a test run.
- 2. This is not a construction drawing and is intended for illustration purposes only.
- 3. Do not scale from this drawing.

Rev	Rev	Description	TL	Date	Rev	Rev	Date
-	-	-	-	-	-	-	-
Drawn	AD	Approved	TL	25/09/2025	Dm	App	Date
Status	Draft	Key	Wheel SPA	Overrun			
Revision	00	Body SPA	Load SPA	Oversail			
Scale	1:1000 @ A3	Indicative	DoT				
Drawing No.	10110704 - PF - SPA - 23A						



Client	SSE Renewables										Drawing No. 10110704 - PF - SPA - 24																			
	Pell Frischmann 93 GEORGE STREET, EDINBURGH EH2 3ES Telephone +44 (0)131 240 1270 Email: pfredinburgh@pellfrischmann.com www.pellfrischmann.com										Project										Drawing Title									
											Bhlaraith Wind Farm										N163 Blade and Tower									
											POI					SPA Location					A87 (T) Southwest of Alltbeithe									
											Notes										1. All mitigation is subject to confirmation through a test run. 2. This is not a construction drawing and is intended for illustration purposes only. 3. Do not scale from this drawing.									
Rev		Description				Approved		TL		Date		Dm		App		Date														
-		-				-		-		-		-		-		-														
Drawn		AD		Approved		Key		Status		Draft		Revision		Scale		DoT														
						Wheel SPA Body SPA Load SPA Indicative		Red Green Purple Cyan		00		1:1000 @ A3		Overrun Oversail DoT																



Safety barrier to be oversailed.

©Peil Frischmann Consultants
250925 Bhlaraidh SPA N163.dwg



Pell Frischmann		Project		Drawing Title		Revision	
93 GEORGE STREET, EDINBURGH EH2 3ES Telephone +44 (0)131 240 1270 Email: p.f@pellfrischmann.com www.pellfrischmann.com		Bhlaraidh Wind Farm		N163 Blade and Tower		Drawn	Date
		SPA Location		A87 (T) North of Coire nan Eirecheanach		AD	25/09/2025
		37	Notes		Key		
SSE Renewables		1. All mitigation is subject to confirmation through a test run. 2. This is not a construction drawing and is intended for illustration purposes only. 3. Do not scale from this drawing.		Draft		Status	Overrun
				00		Revision	Oversail
				1:1500 @ A3		Scale	DoT
Client		Drawing No.		10110704 - PF - SPA - 25		Dm	Date

Mitigation

Trees to be trimmed.



Pell Frischmann

93 GEORGE STREET, EDINBURGH EH2 3ES
Telephone +44 (0)131 240 1270
Email: p.frischmann@pellfrischmann.com
www.pellfrischmann.com

Client
SSE Renewables

Project
Bhlaraidh Wind Farm

Drawing Title
N163 Blade and Tower

POI
37
SPA Location
A87 (T) North of Coire nan Eirecheanach

Notes
1. All mitigation is subject to confirmation through a test run.
2. This is not a construction drawing and is intended for illustration purposes only.
3. Do not scale from this drawing.

-	-	-	-	-	-	-	-	-	-
Rev	Drawn	AD	Approved	Description	TL	Date	Dm	App	Date
						25/09/2025			
Status	Draft		Key						
Revision	00		Wheel SPA Body SPA Load SPA Indicative Overrun Oversail DoT						
Scale	1:1500 @ A3								
Drawing No. 10110704 - PF - SPA - 25A									

Blade



Mitigation



Pell Frischmann
93 GEORGE STREET, EDINBURGH EH2 3ES
Telephone +44 (0)131 240 1270
Email: p.f@pellfrischmann.com
www.pellfrischmann.com

Client
SSE Renewables

Project
Bhlaraidh Wind Farm

POI
39
SPA Location

Drawing Title
N163 Blade and Tower

A87 (T) Southwest of Glen Moriston

Notes
1. All mitigation is subject to confirmation through a test run.
2. This is not a construction drawing and is intended for illustration purposes only.
3. Do not scale from this drawing.

Rev	Description	Date	TL	AD	Approved	Date	Dm	App	Date
-	-	-	-	-	-	25/09/2025	-	-	-
Status	Wheel SPA	Body SPA	Load SPA	Indicative	Overrun	Oversail	DoT		
Revision	00	00	00	00	00	00			
Scale	1:500	@ A3							
Drawing No.			10110704 - PF - SPA - 26			250925 Bhlaraidh SPA N163.dwg			



One set of chevron signs to be removed. Bollards to be oversailed. Tree to be trimmed.

Load bearing surface to be laid. One road sign, three bollards and five boulders to be removed.

Safety barrier to be oversailed.

Two bollards, post and fence to be removed.

Third party land required.

224m

Rev	Description	App	Date
-	-	-	-

Pell Frischmann 93 GEORGE STREET, EDINBURGH EH2 3ES Telephone +44 (0)131 240 1270 Email: ptedinburgh@pellfrischmann.com www.pellfrischmann.com SSE Renewables	Project		Drawing Title		Revision						
	Bhlaraidh Wind Farm		N163 Blade and Tower		Drawn	AD	Approved	TL	Date	25/09/2025	
	POI 42, 43, 44		SPA Location		Status		Draft	Key			
	Notes				Revision		00				
					Scale		1:1500 @ A3				
					Drawing No.				10110704 - PF - SPA - 27		
Rev.					Description				Dm	App	Date
					-				-	-	-



Pell Frischmann 93 GEORGE STREET, EDINBURGH EH2 3ES Telephone +44 (0)131 240 1270 Email: p@pellfrischmann.com www.pellfrischmann.com		Project		Drawing Title		N163 Blade and Tower		Date		25/09/2025	
		POI 45, 46		SPA Location		A87 (T) North of Loch Cluanie		AD		Approved	
								TL			
								Date			
		Notes		Status		Draft		Key		Wheel SPA	
Revision				00				Body SPA			
Scale				1:2000 @ A3				Load SPA			
								Indicative			
Client		Drawing No.		10110704 - PF - SPA - 28				DoT		Overrun	
SSE Renewables										Oversail	

Mitigation

Vegetation to be trimmed.

Tree to be trimmed.



Pell Frischmann

93 GEORGE STREET, EDINBURGH EH2 3ES
Telephone +44 (0)131 240 1270
Email: p.f@pellfrischmann.com
www.pellfrischmann.com

SSE Renewables

Client

Project
Bhlaraidh Wind Farm

POI
45, 46
SPA Location

A87 (T) North of Loch Cluanie

Drawing Title
N163 Blade and Tower

- Notes
- 1. All mitigation is subject to confirmation through a test run.
 - 2. This is not a construction drawing and is intended for illustration purposes only.
 - 3. Do not scale from this drawing.

-	-	-	-	-	-	-	-
Rev	Description		Date		Dm	App	Date
							25/09/2025
Drawn	AD	Approved	TL				
Status	Draft	Key					
Revision	00	Wheel SPA  Overrun					
		Body SPA  Oversail					
Scale	1:2000 @ A3	Load SPA  DoT					
		Indicative  					
Drawing No.				10110704 - PF - SPA - 28A			



Blade

Mitigation

One post to be removed.



Pell Frischmann 93 GEORGE STREET, EDINBURGH EH2 3ES Telephone +44 (0)131 240 1270 Email: p.f@pellfrischmann.com www.pellfrischmann.com		Project		Bhlaraidh Wind Farm		Drawing Title		N163 Blade and Tower		Rev		Description		Date		Dm		App		Date	
Client SSE Renewables		POI		47		SPA Location		A87 (T) Bun Loyne Park		Status		AD		Approved		TL		Date		25/09/2025	
		Notes		1. All mitigation is subject to confirmation through a test run. 2. This is not a construction drawing and is intended for illustration purposes only. 3. Do not scale from this drawing.		Revision		Draft		Key		Scale		1:1000 @ A3		Wheel SPA		Body SPA		Load SPA	
Drawing No.		10110704 - PF - SPA - 29		Drawing No.		1:1000 @ A3		00		Overrun		Oversail		DoT		-		-		-	