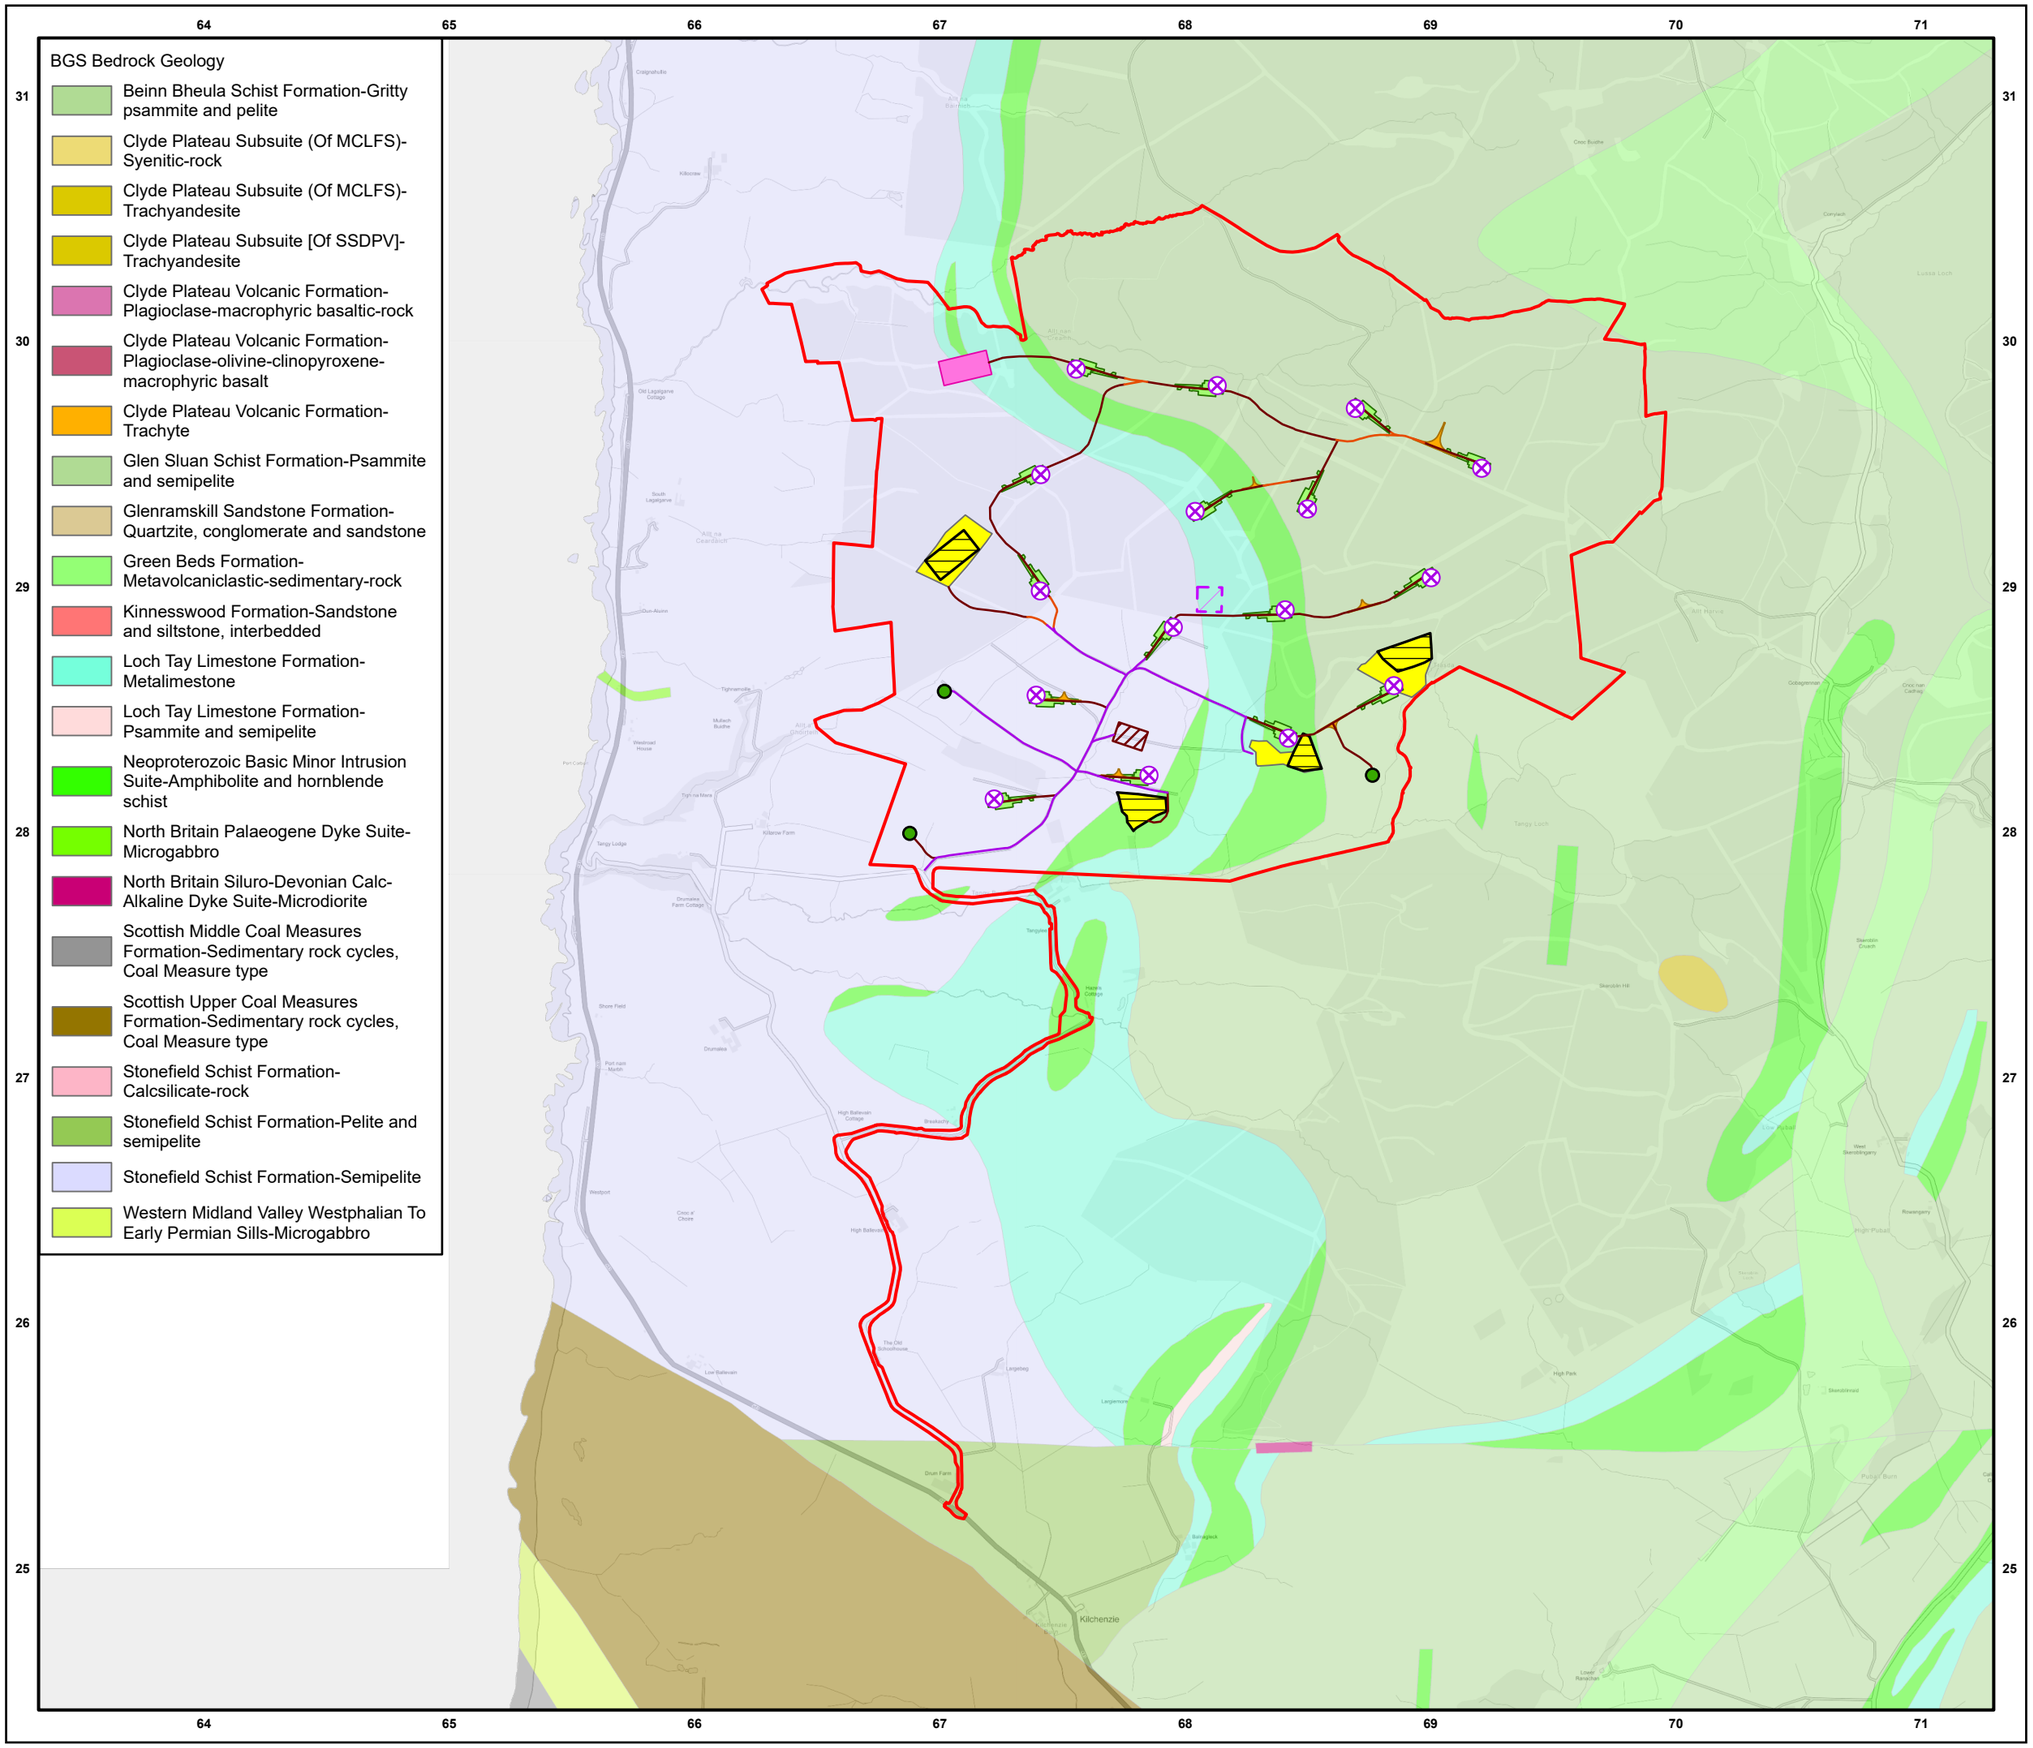

sse Renewables

AECOM

Key

- Site Boundary
- Proposed Permanent Met Mast
- Proposed Turbines

Access Track - Type:

- Cut
- Float
- Upgrade
- Borrow Pit Working Area
- Proposed Constuction Compound
- Proposed Laydown Area
- Proposed Substation Compound
- Proposed Turning Head
- Proposed Hardstand
- Borrow Pit Search Areas

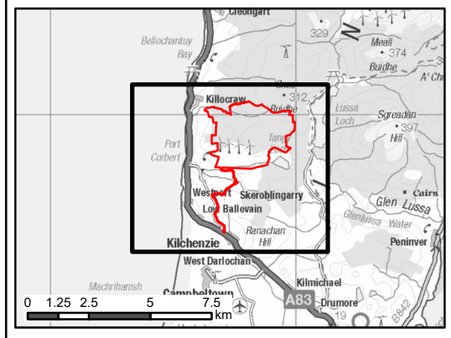

Scale 1:25,000 @ A3

0 100 200 400 600 800 m

N

Figure 8.1

SOLID GEOLOGY

Tangy IV Wind Farm

S36C EIA Report 2026

Proposed Varied Development

Revision: 0 Drawn: ID Checked: MLS Approved: AG Date: 2026-05-14

Contains OS data © Crown copyright 2025; Contains British Geological Survey materials © UKRI 2026.